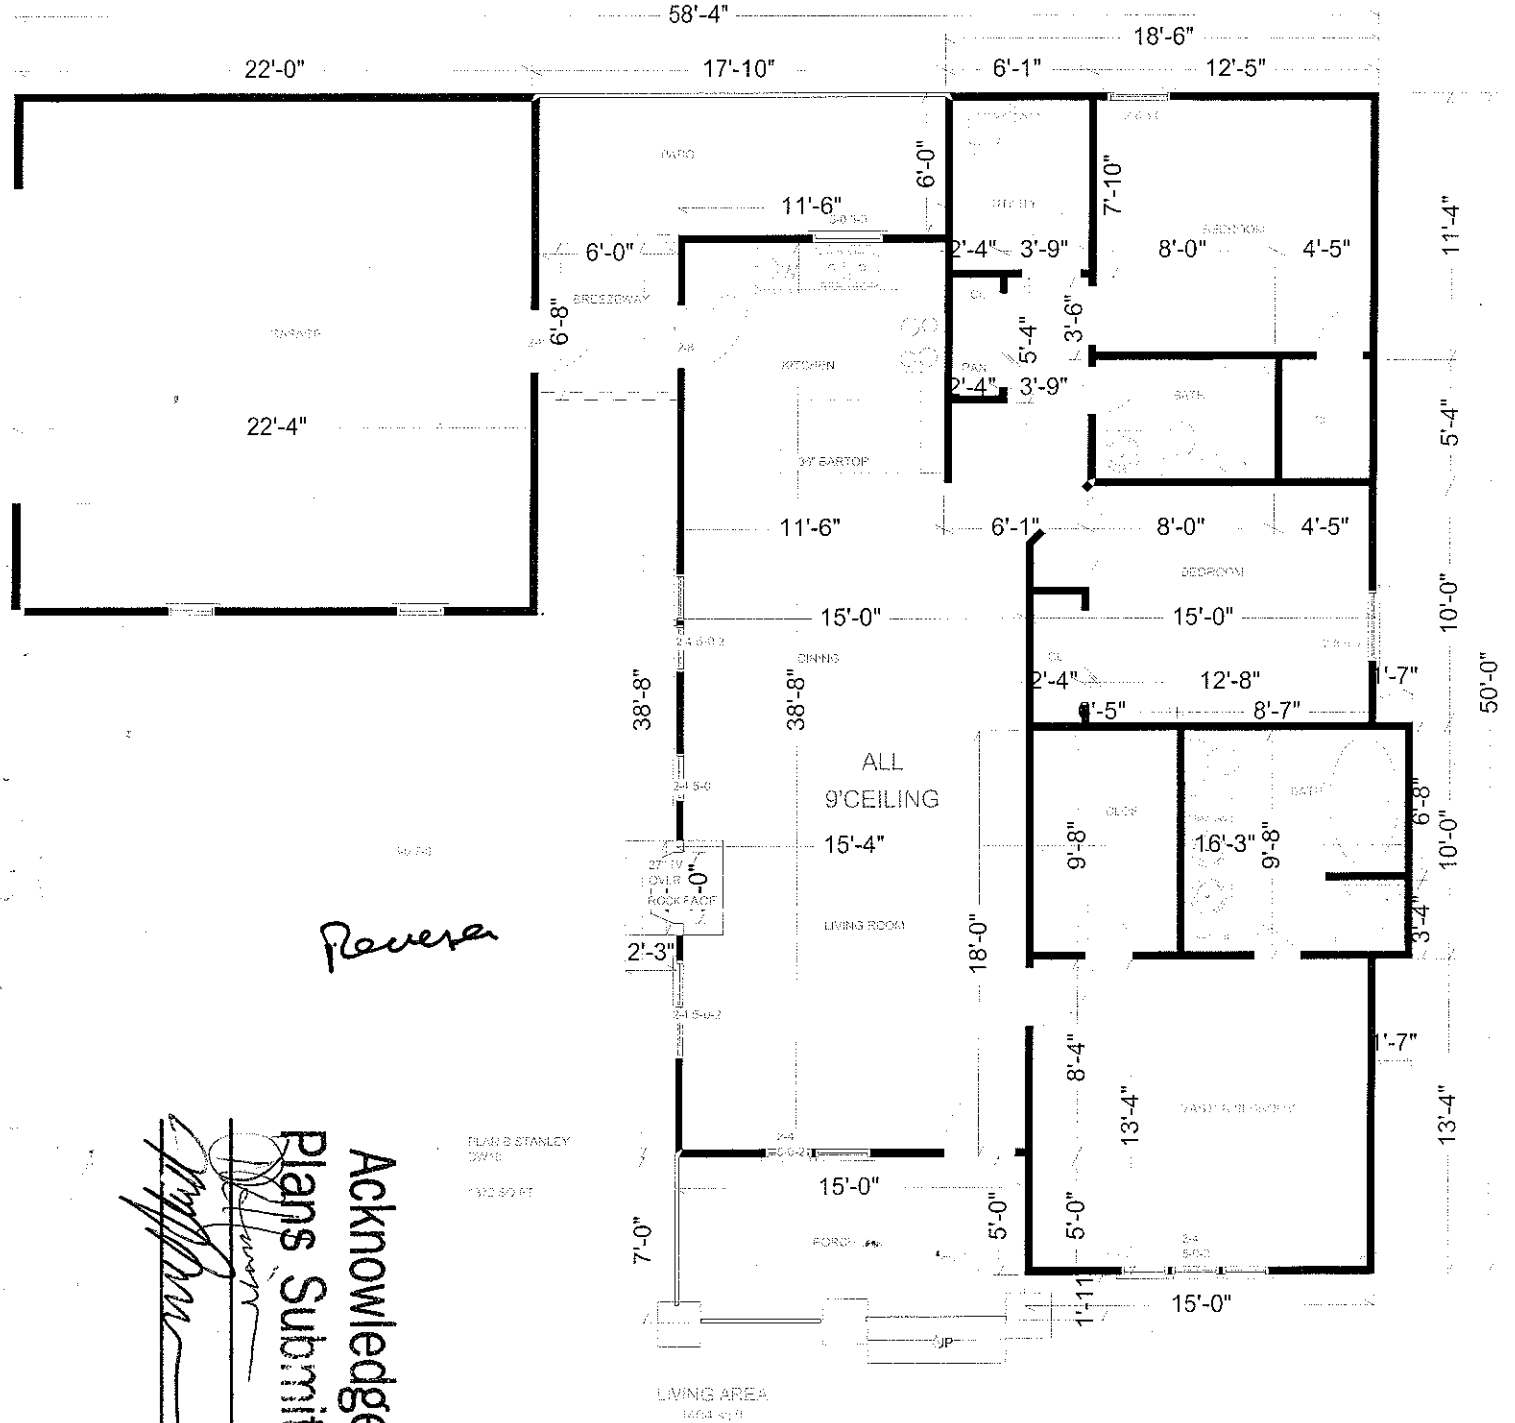


Acknowledgement Of
Plans Submittal ONLY!

Date 7-2004

Date 7-28-04

Lot 23