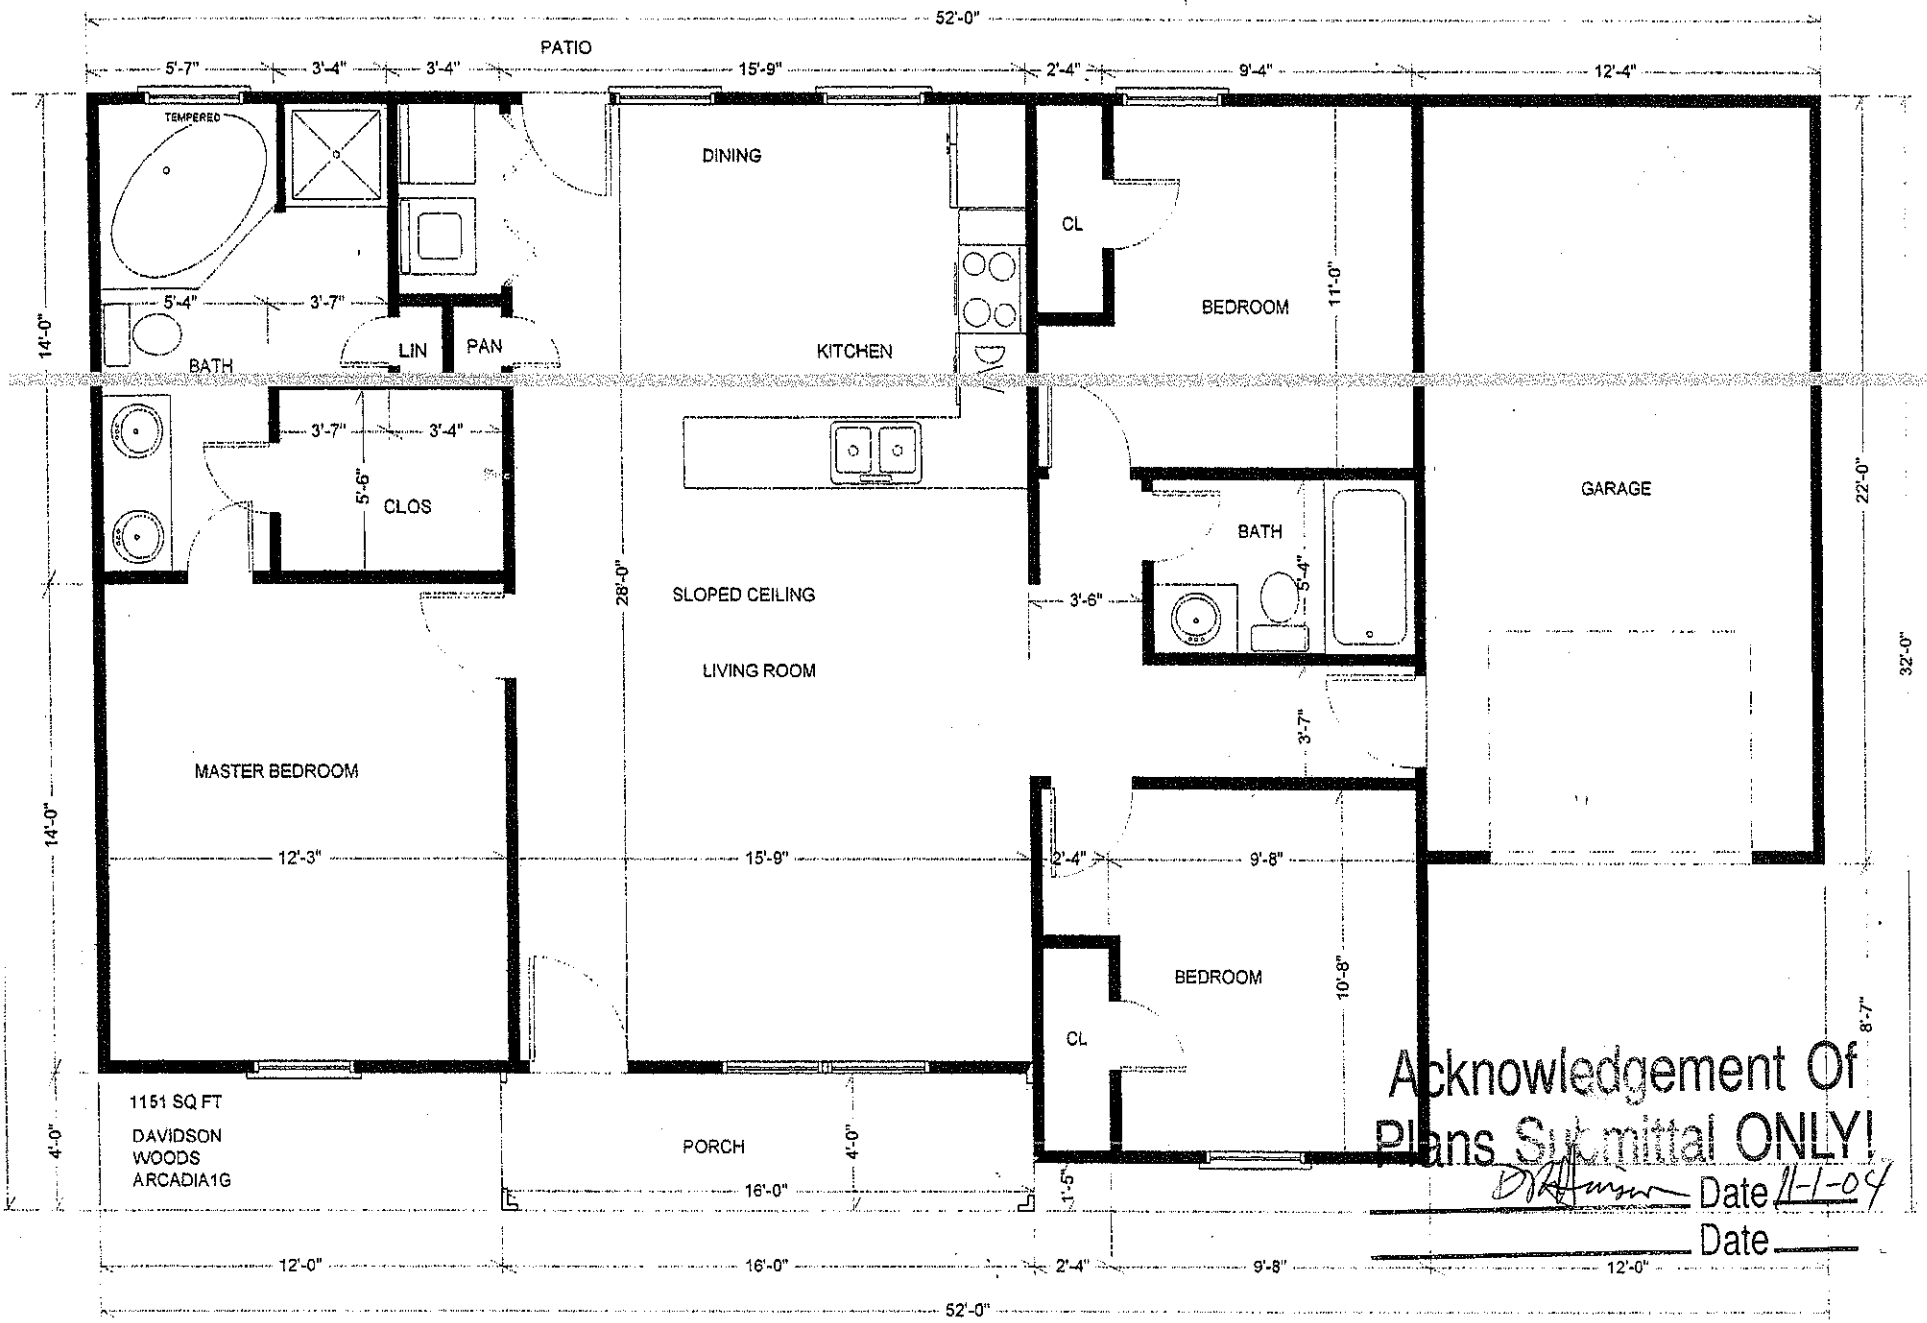


Acknowledgement Of
Plans Submittal ONLY!

DR Hanson Date 11-1-04

Date

DW Lot 21