
C = CARPET
F& = FAN
P = PHONE

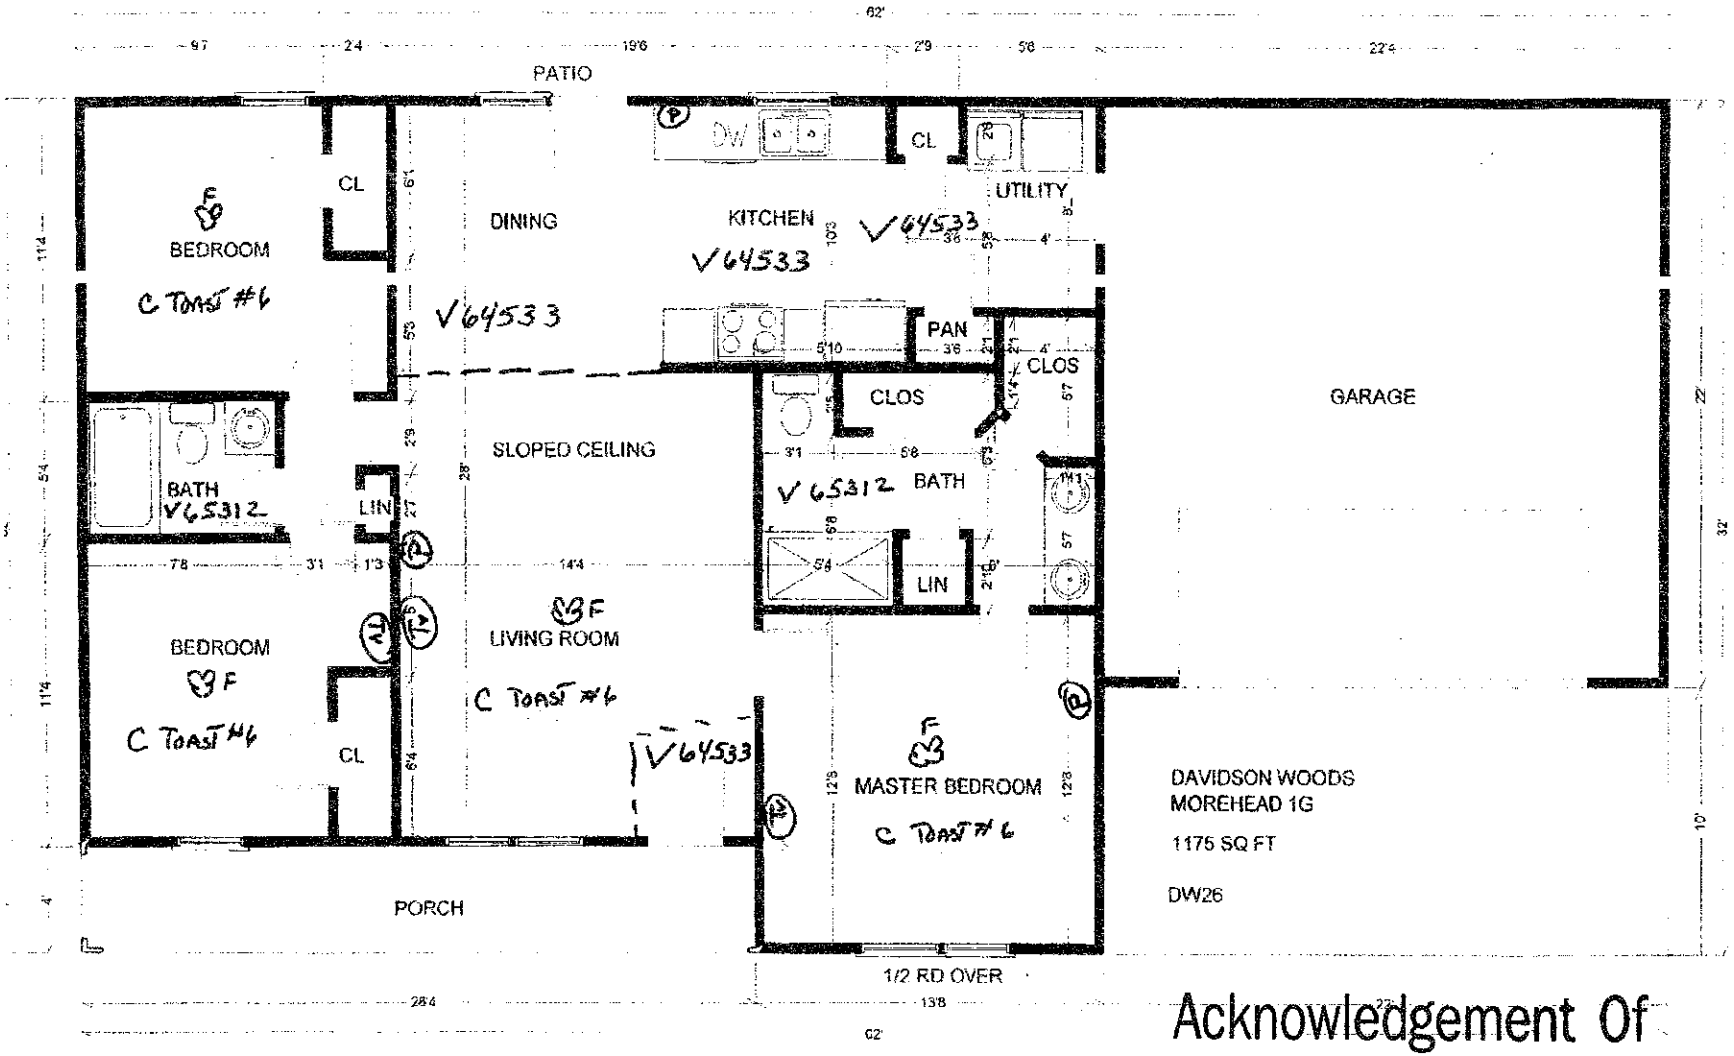

Reverse plan

Acknowledgement Of Plans Submittal ONLY!

Date 8-6-04

Date 8-6-04

Aug 04 04 04:28p WILSON-SPEAR PROPERTIES 704-663-1262 p.2