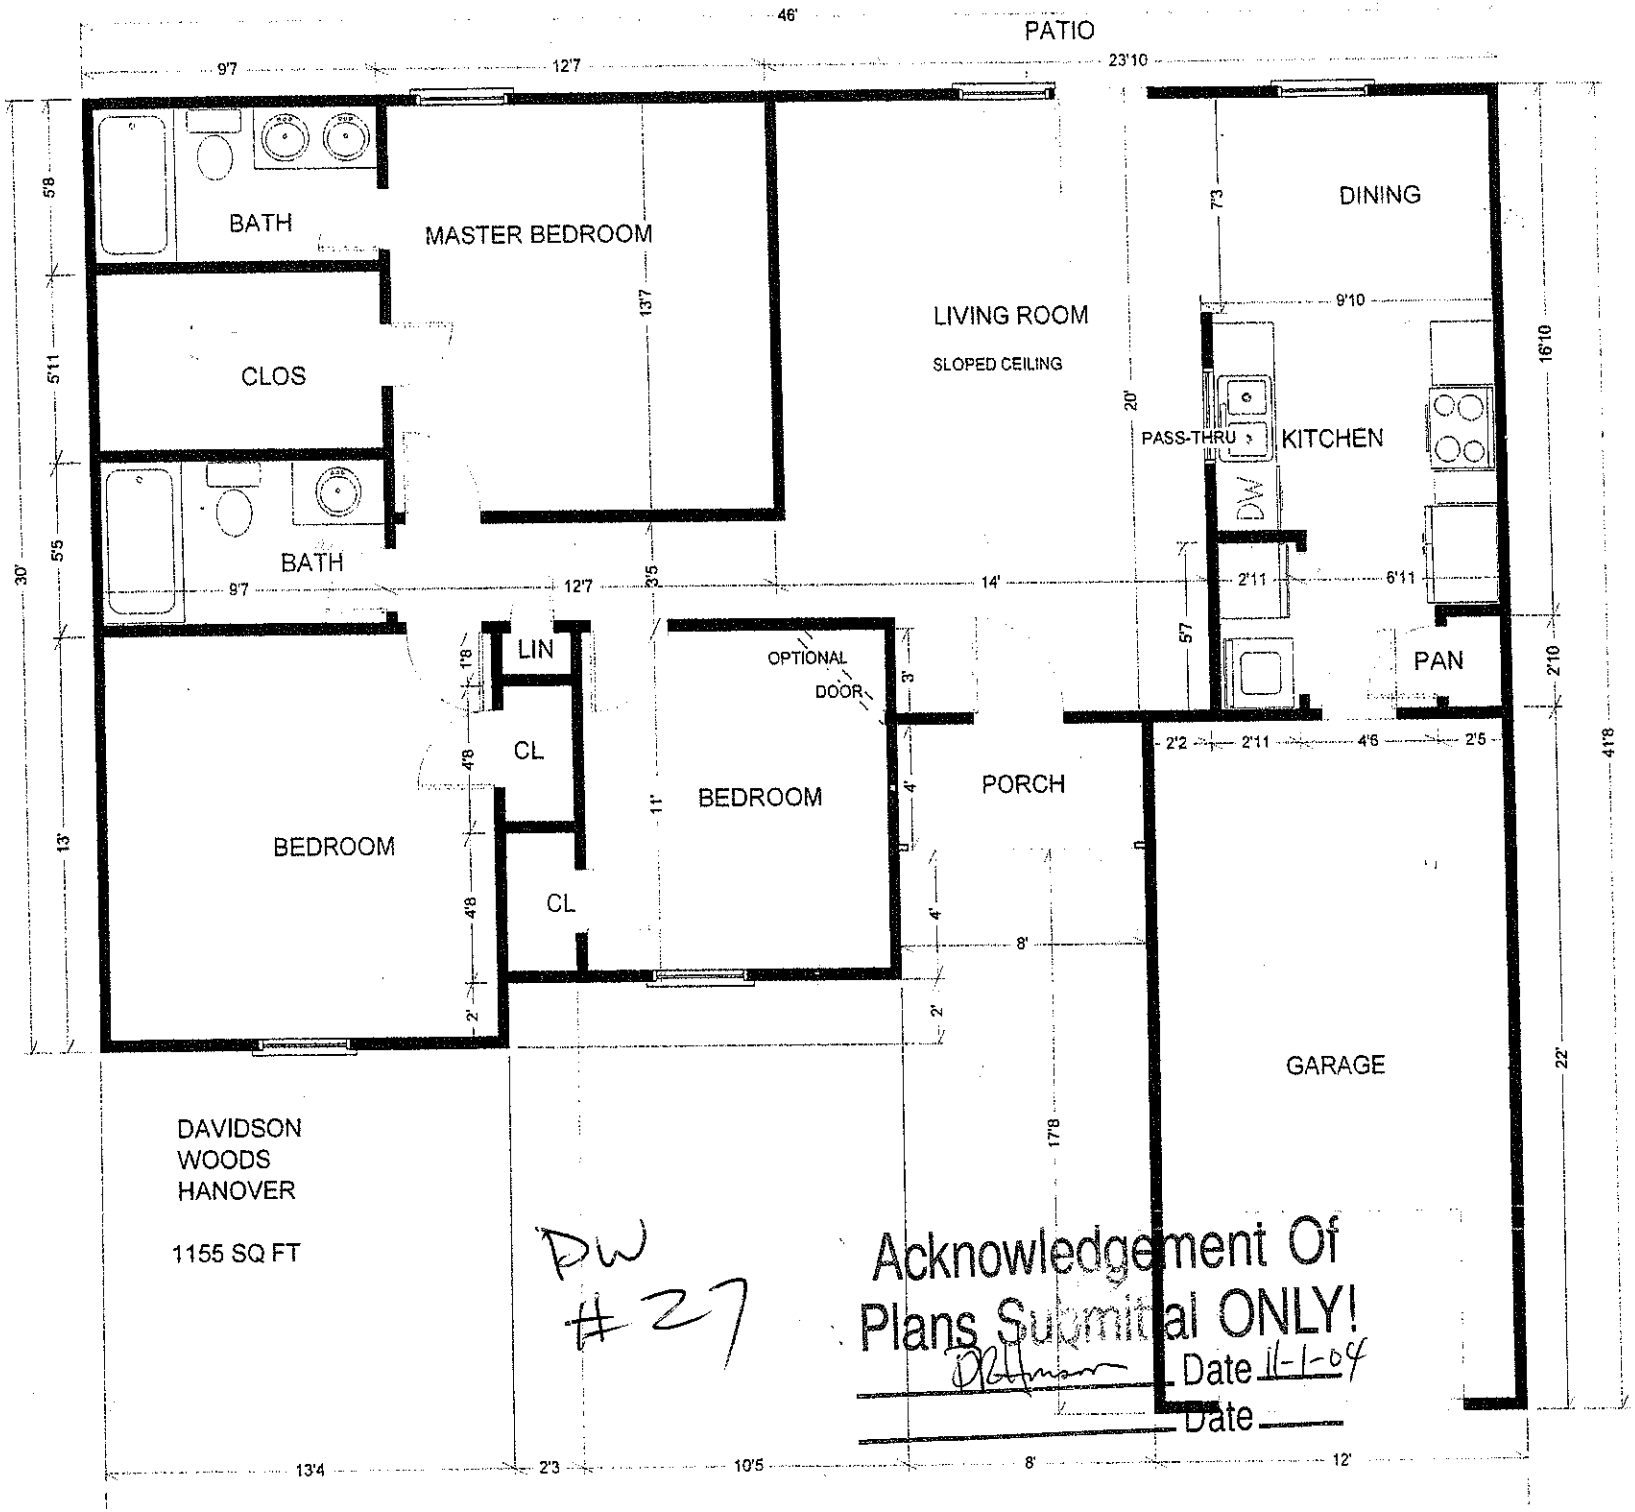

46'
PATIO
9'7
12'7
23'10
BATH
MASTER BEDROOM
LIVING ROOM
SLOPED CEILING
DINING
9'10
7'3
16'10
CLOS
PASS-THRU
KITCHEN
DW
BATH
9'7
12'7
14'
2'11
6'11
5'7
PAN
2'10
LIN
OPTIONAL
DOOR
CL
BEDROOM
BEDROOM
PORCH
2'2
2'11
4'6
2'5
CL
8'
GARAGE
22'
41'8
17'8
DAVIDSON
WOODS
HANOVER
1155 SQ FT
13'4
2'3
10'5
8'
12'
DW
#27
Acknowledgement Of
Plans Submittal ONLY!
Date 11-1-04
Date
Reverse plan
to put garage on
right side