
PRESSURE MANIFOLD DESIGN

ATTACHMENT TO P.D.# 25961

TAX MAP # 4723-53-8198

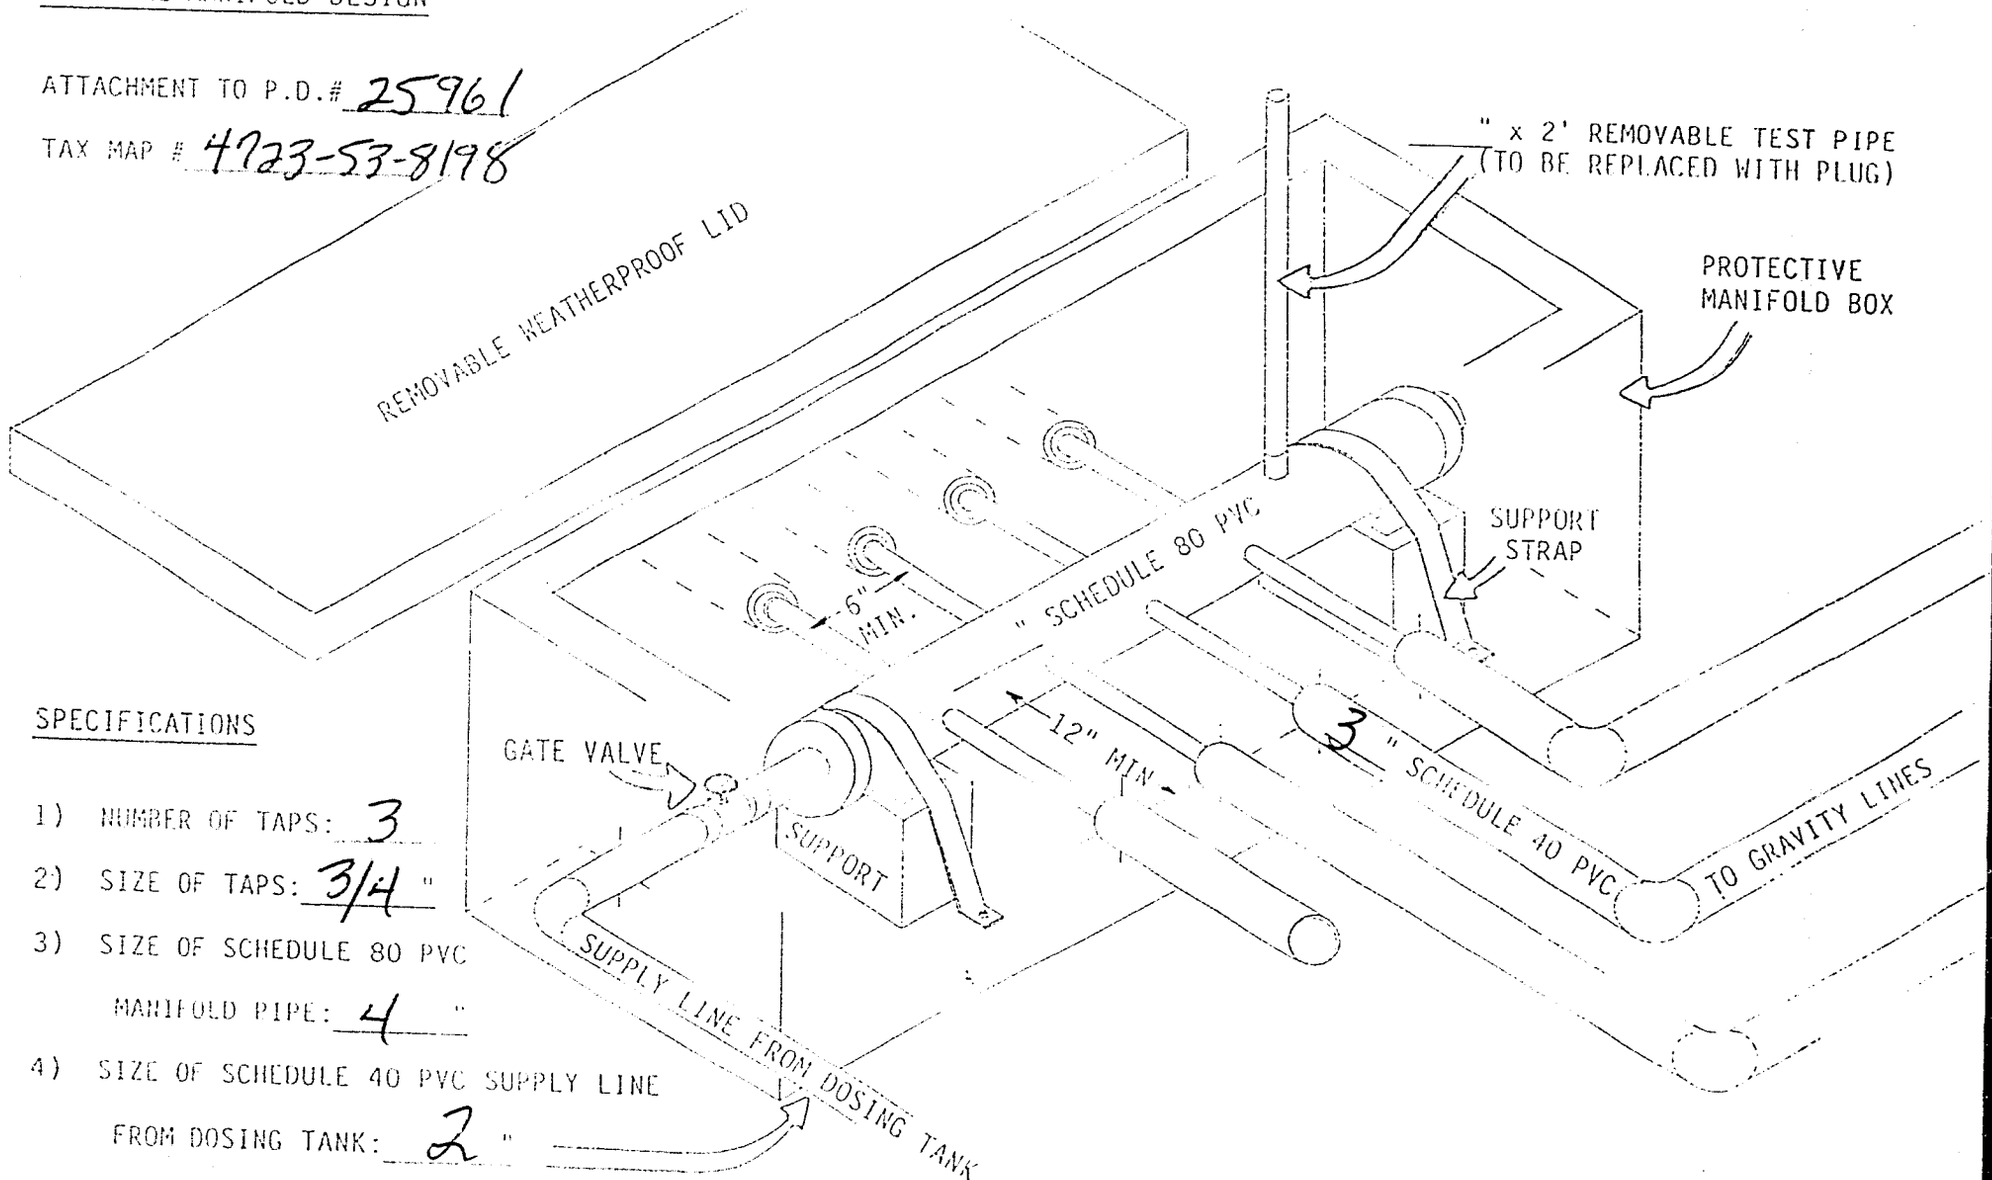

SPECIFICATIONS

1) NUMBER OF TAPS: 3

2) SIZE OF TAPS: 3/4 "

3) SIZE OF SCHEDULE 80 PVC MANIFOLD PIPE: 4 "

4) SIZE OF SCHEDULE 40 PVC SUPPLY LINE FROM DOSING TANK: 2 "

9 8 8 2 0 1