
PRESSURE MANIFOLD DESIGN

ATTACHMENT TO P.D.# 24289

TAX MAP # 6E-17-A-27

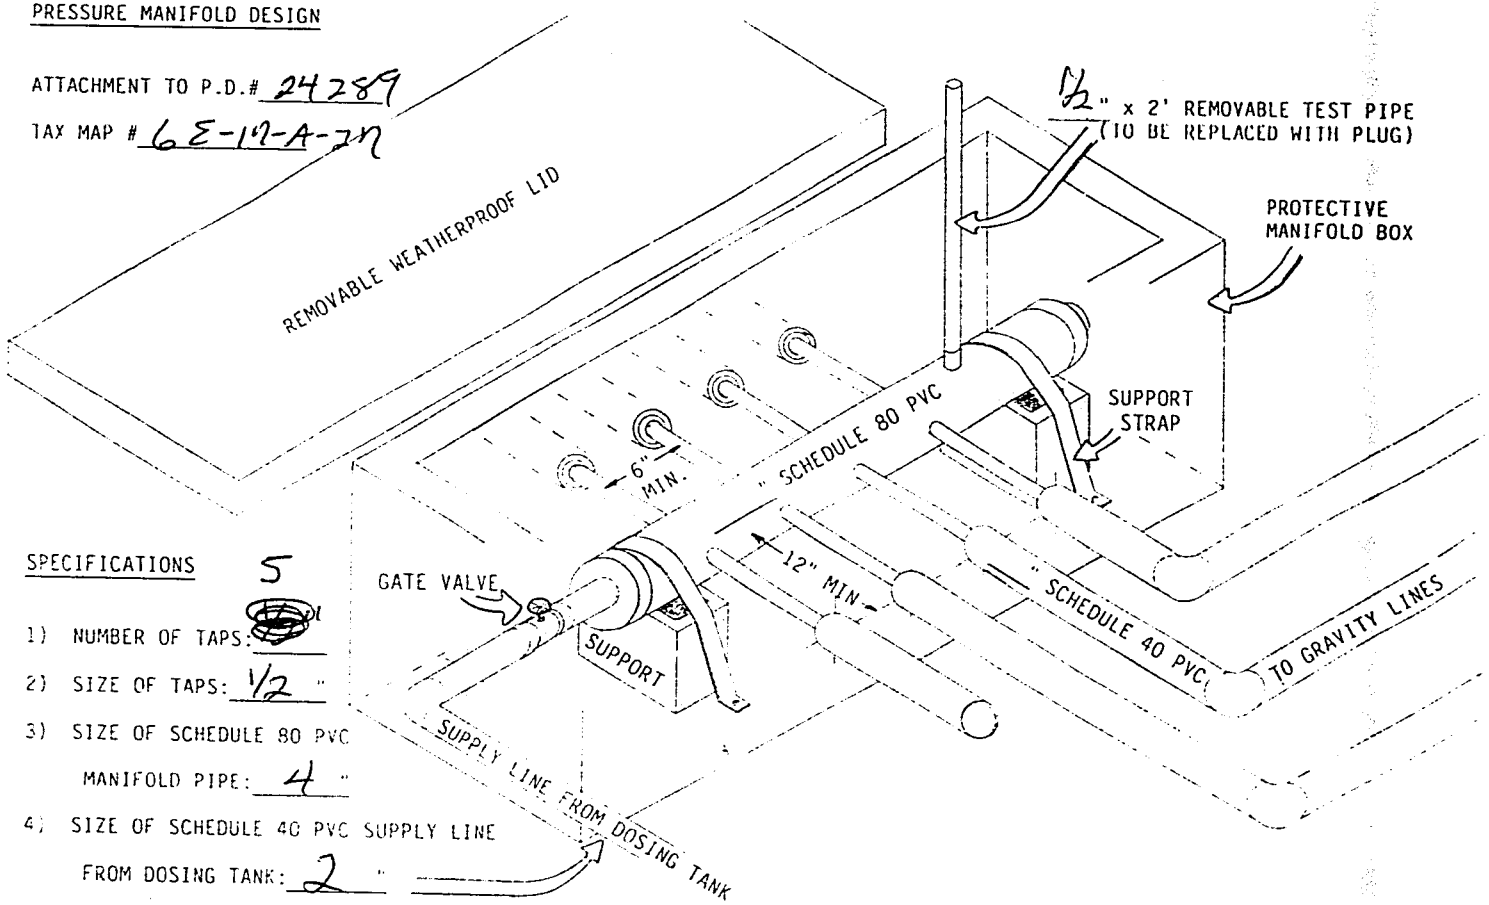

SPECIFICATIONS

1) NUMBER OF TAPS: 5

2) SIZE OF TAPS: 1/2 "

3) SIZE OF SCHEDULE 80 PVC MANIFOLD PIPE: 4 "

4) SIZE OF SCHEDULE 40 PVC SUPPLY LINE FROM DOSING TANK: 2 "

ΣΣ8000