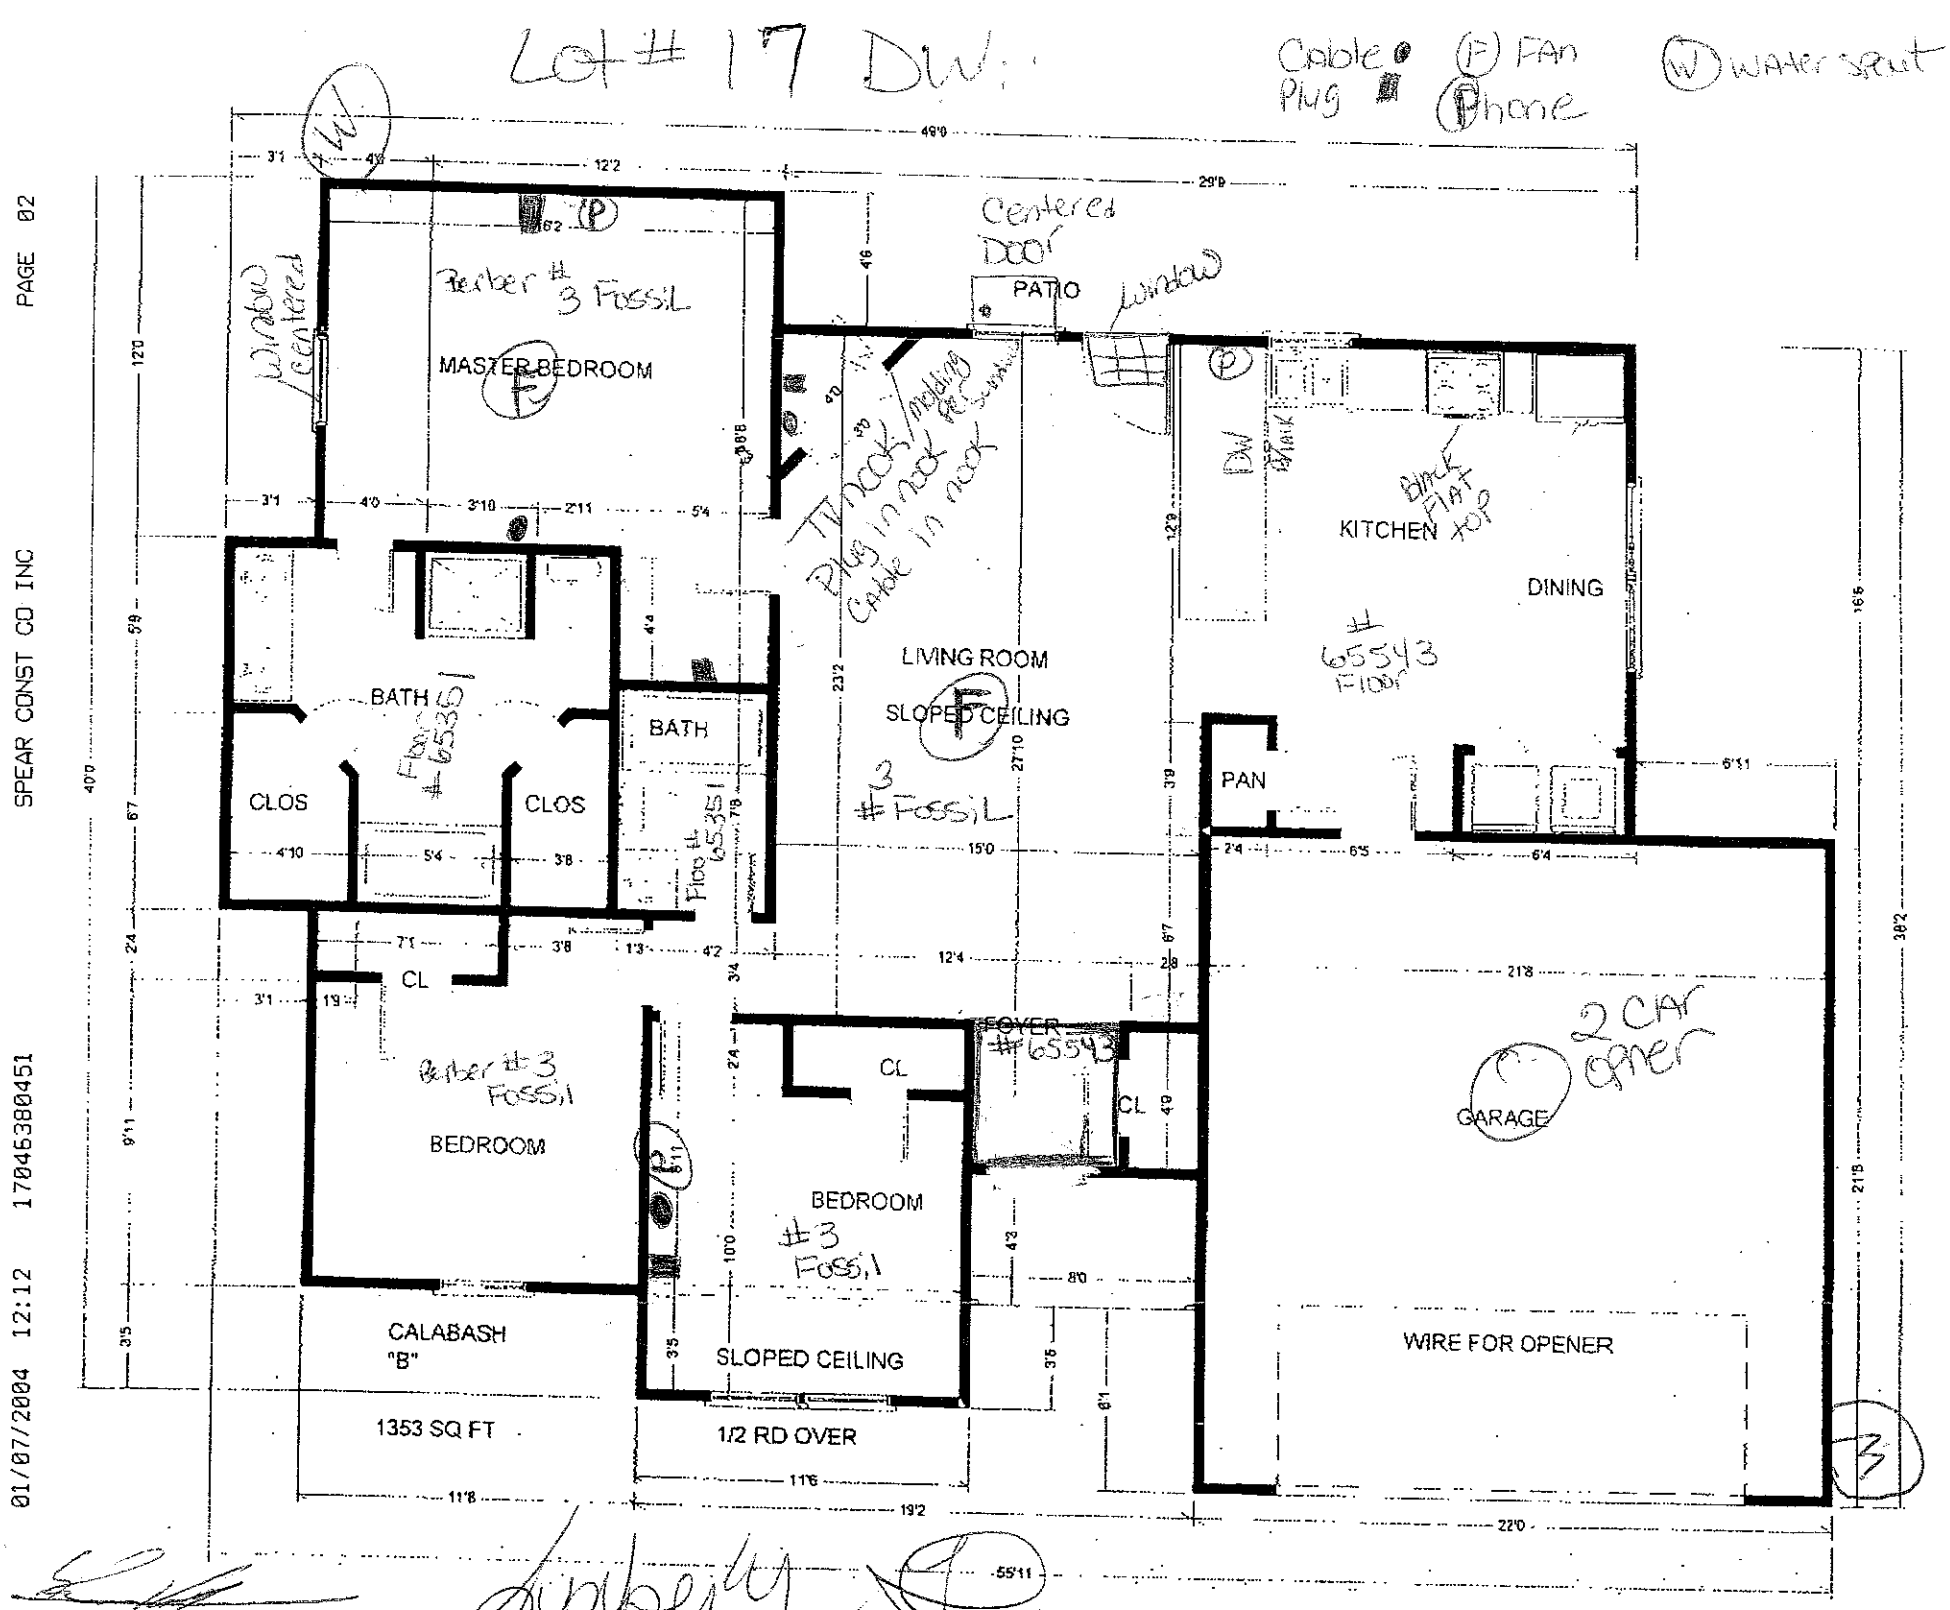

Lot # 17 DW
Cable
Plug
(F) Fan
(P) Phone
(W) Water spout
PAGE 02
SPEAR CONST CO INC
01/07/2004 12:12 17045380451
Berber #3 Fossil
MASTER BEDROOM
Window Centered
Centered Door
PATIO
window
TV nook / Plug in nook / Cable in nook
KITCHEN
Black Flat top
DW
DINING
Floor # 65543
LIVING ROOM
SLOPED CEILING
#3 Fossil
BATH
Floor # 65351
CLOS
CLOS
BATH
Floor # 65351
PAN
CL
Berber #3 Fossil
BEDROOM
FOYER
Floor # 65543
CL
CL
2 car opner
GARAGE
BEDROOM
#3 Fossil
CALABASH
"B"
1353 SQ FT
SLOPED CEILING
1/2 RD OVER
WIRE FOR OPENER
49'0
29'9
12'2
12'0
40'0
23'2
15'0
12'4
21'8
22'0
19'2
11'8
11'6
55'11