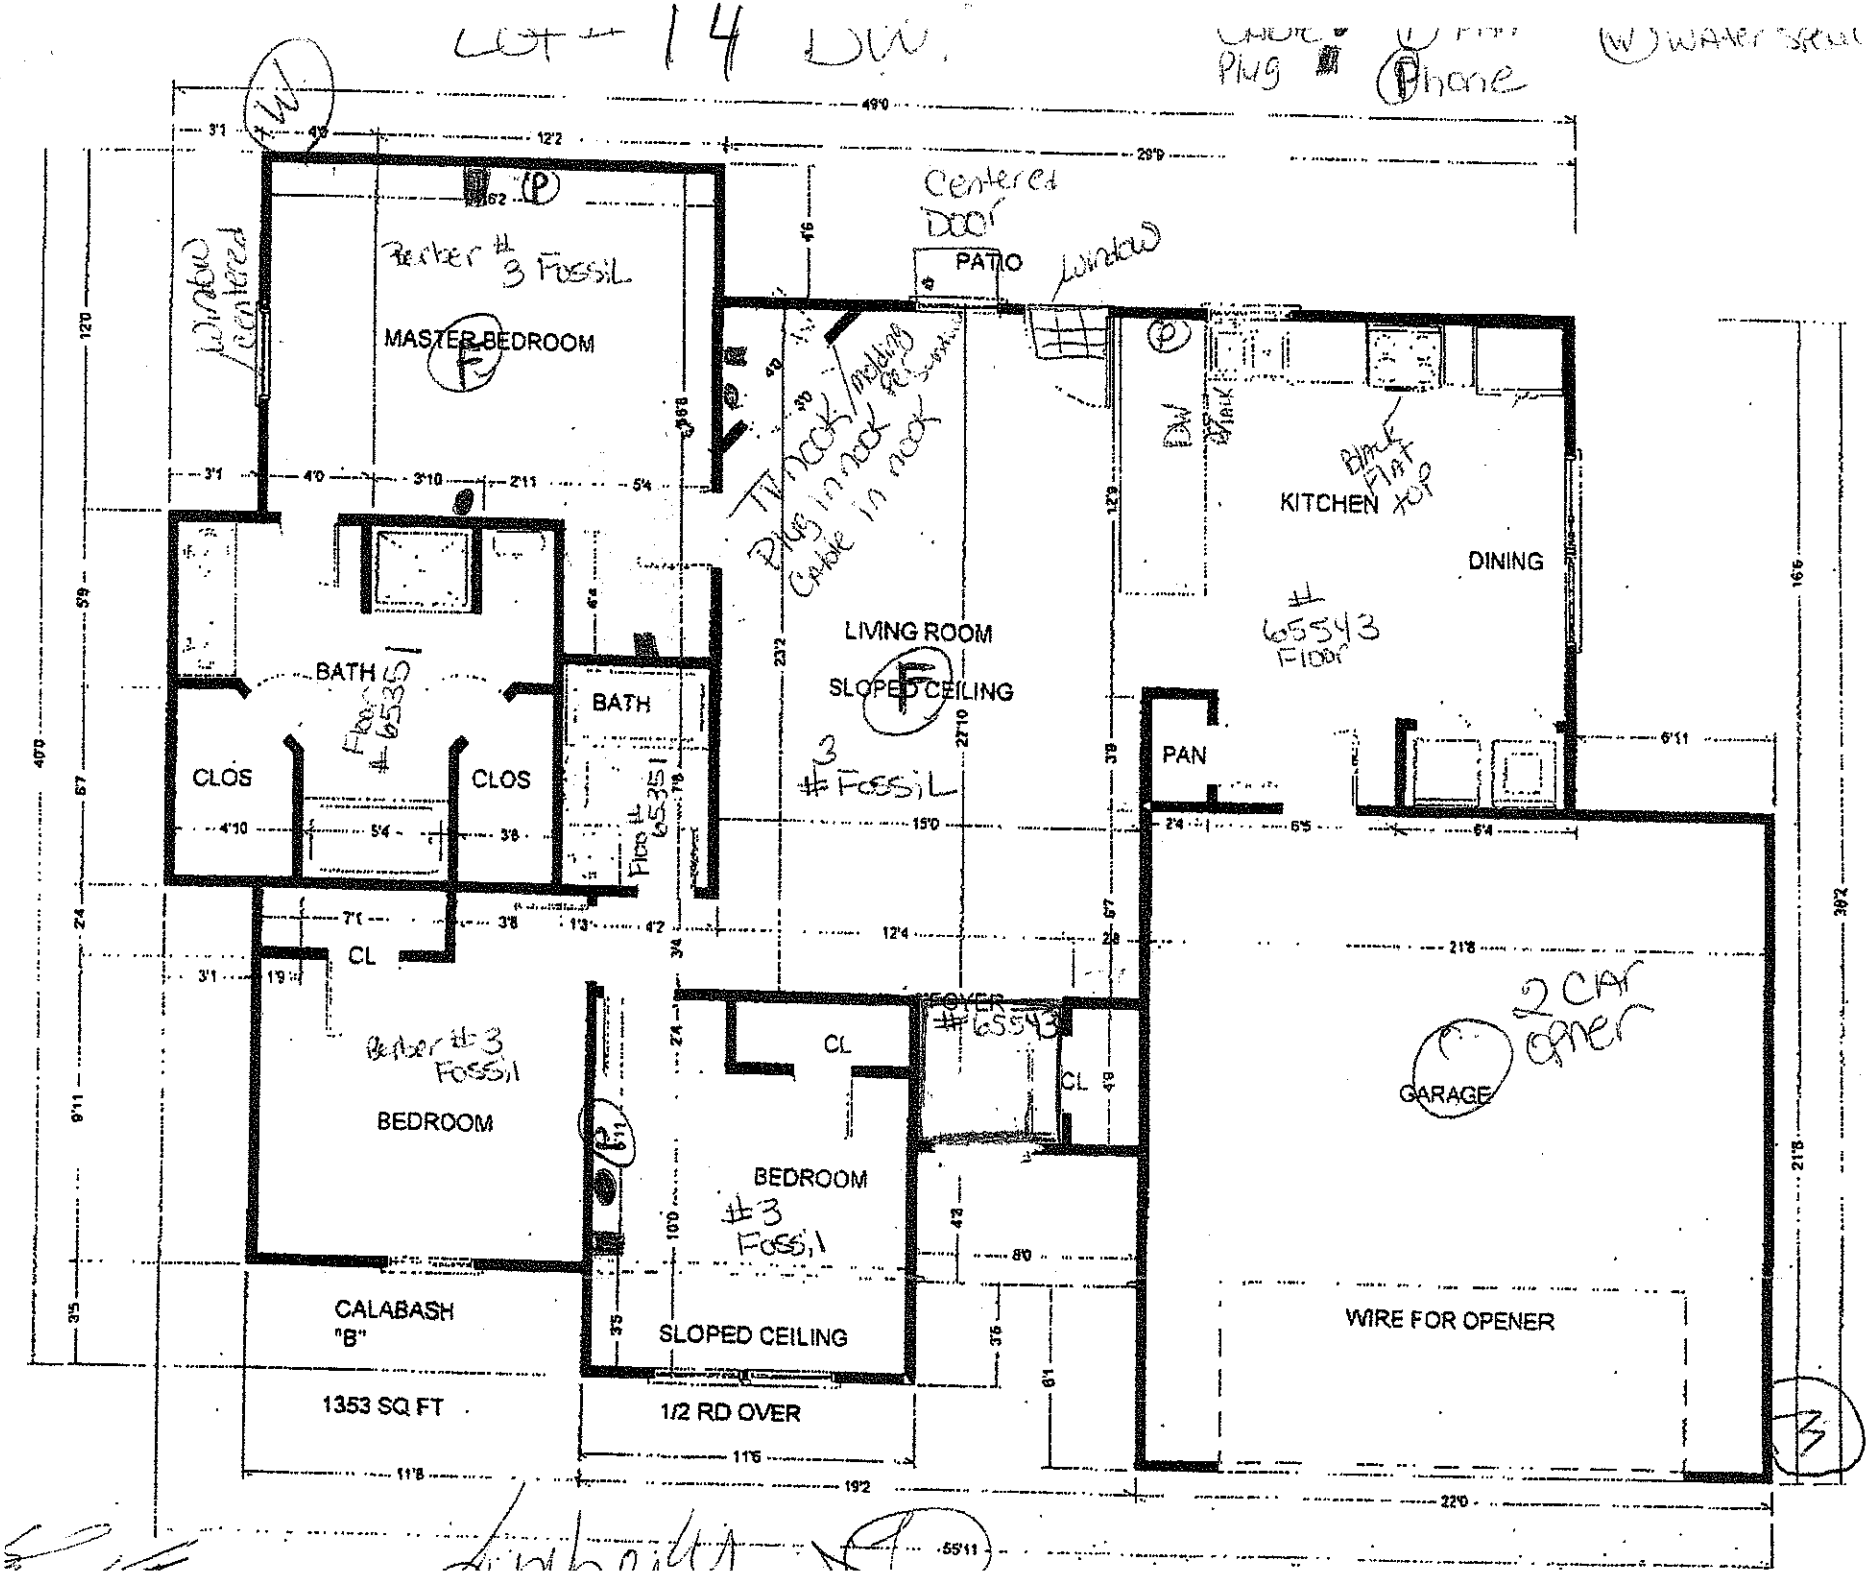

LOT # 14 DW.
Phone
Centered Door
PATIO
Window centered
Berber # 3 Fossil
MASTER BEDROOM
TV hook/mounted Plug in nook Cable in nook
LIVING ROOM
SLOPED CEILING
#3 Fossil
KITCHEN
Black Flat Top
DINING
65543 Floor
BATH
Floor # 65351
BATH
Floor # 65351
CLOS
CLOS
CL
Berber #3 Fossil
BEDROOM
CL
BEDROOM
#3 Fossil
SLOPED CEILING
CALABASH "B"
1353 SQ FT
1/2 RD OVER
FOYER # 65543
CL
PAN
GARAGE
2 CAR OPNER
WIRE FOR OPENER