
C → cable → 1 in Bonus, Living room,

P → Phone → 1 IN Kitchen, master, Bonus Room

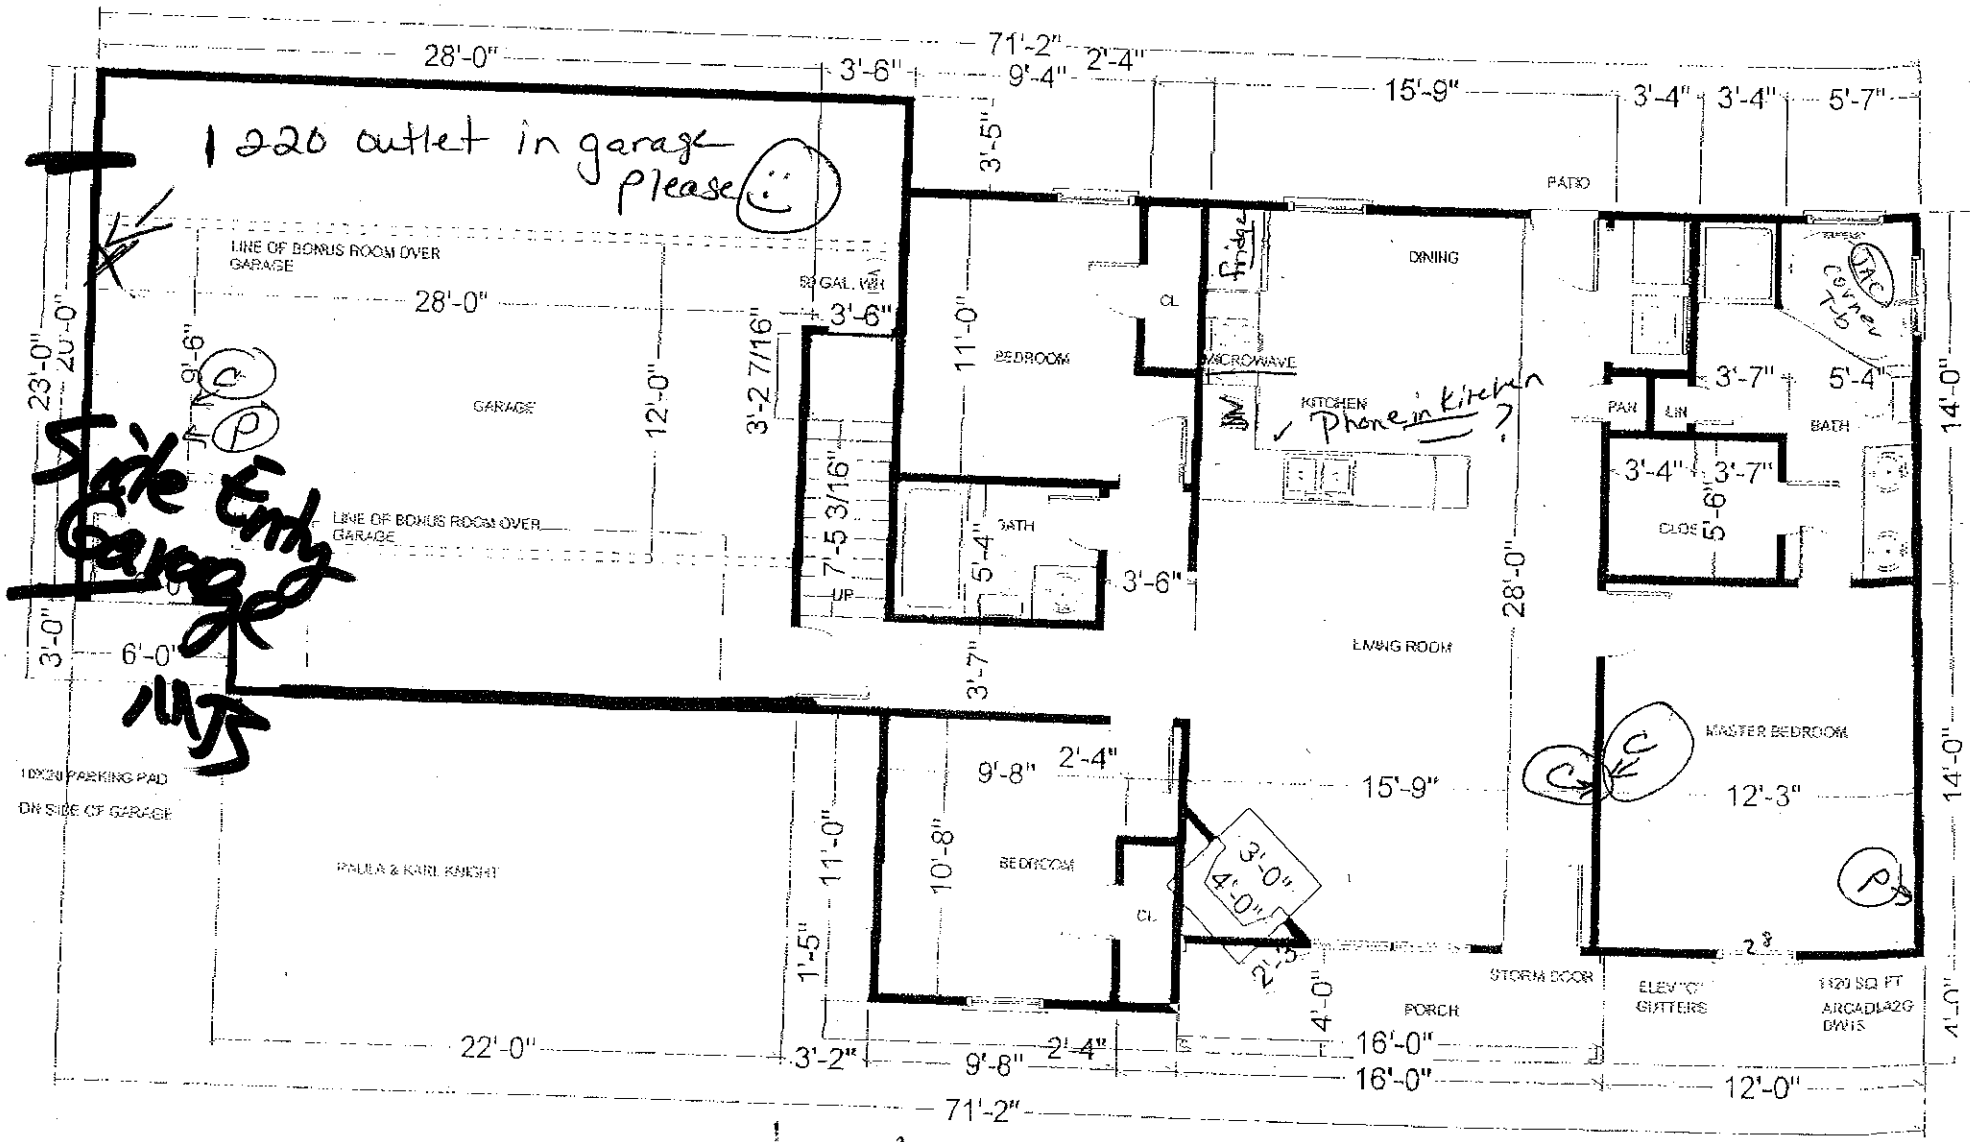

LOT 11 DAWSON WOODS

SPEAR CONST CO INC PAGE 01