
Acknowledgement

Plans Submittal ONLY!

Date 10-28-14

Date 11/12/14

APPROVED BY NTA INC. Revised Apr 08,2014

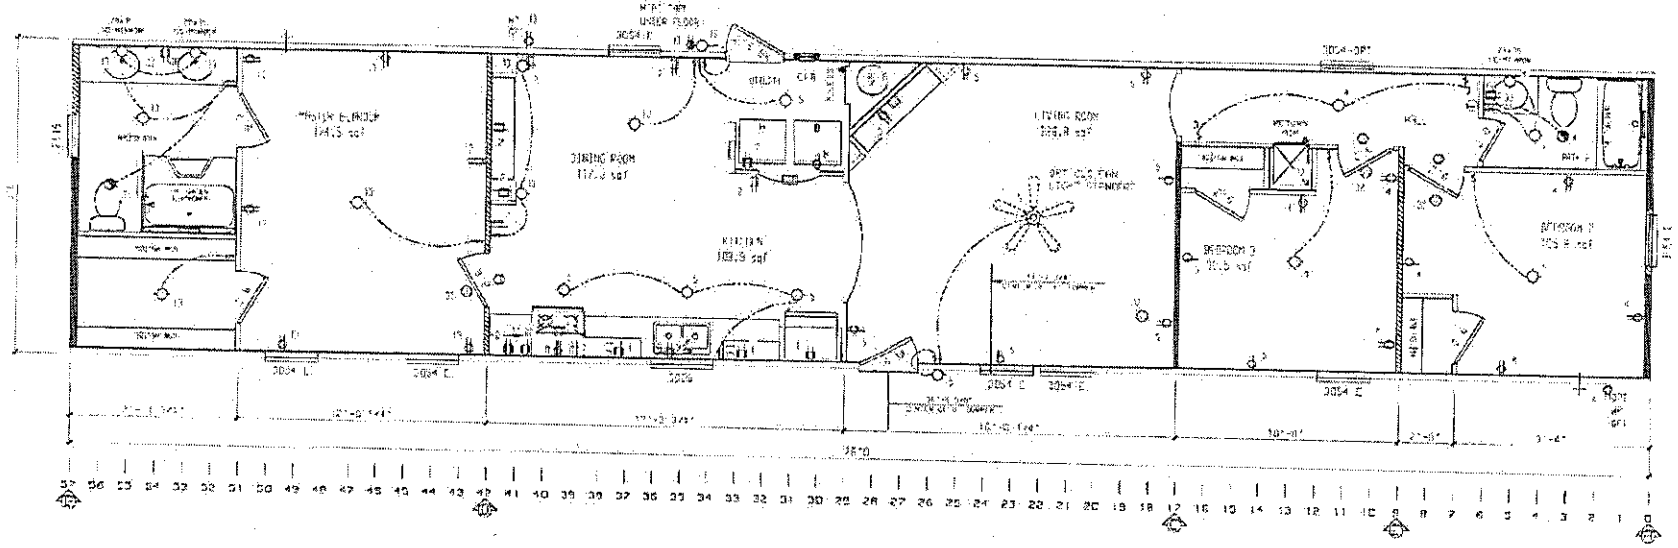

957-101.0

BRAND: SCHULT	SERIES: VN16	REVISIONS / BY / DATE	GENERAL NOTES
CMH MANUFACTURING, INC.			CEILING HEIGHT = 96.00 REFER TO DRAWN PAGE MP-2.0 FOR REAR LIGHT & VENT REFER TO DRAWN PAGE EL-1.0 FOR ELECT. SYMBOL & BRANCH CIRCUIT NUMBER FLOOR FRAMING SPACING = 16 TOTAL WINDOW SQFT = 118.8

DRAWING TITLE: MASTER PLAN

WIND ZONE REQUIREMENTS

1. 20"x48" GRILL REQUIRED
2. 47"x70" GRILL REQ'D 3 1/2" DEEP UNDERPLATE
3. 7000LBS PIER OR UNDERPLATE 2 1/2" MIN.
4. 47"x28" OR 2"x48" GRILL REQUIRED

X INDICATES REQUIRED NUMBER OF STUDS IN COLUMN

X TAC = SPECIFIES THAT THERE CAN BE NO HOLES IN STUDS IN COLUMN

MODEL NAME: 101			SQ. FT.: 1178
PLANT: 957	DESCRIPTION: 16X76 3BR-2BA		MODEL NO.: 101
DRAWN BY: GDB	DRAG. DATE: 12/09/2013	DATE PRINTED: 04/08/2014	SHEET NO.: 1-1