
APPROVED 3 BEDROOM PLAN

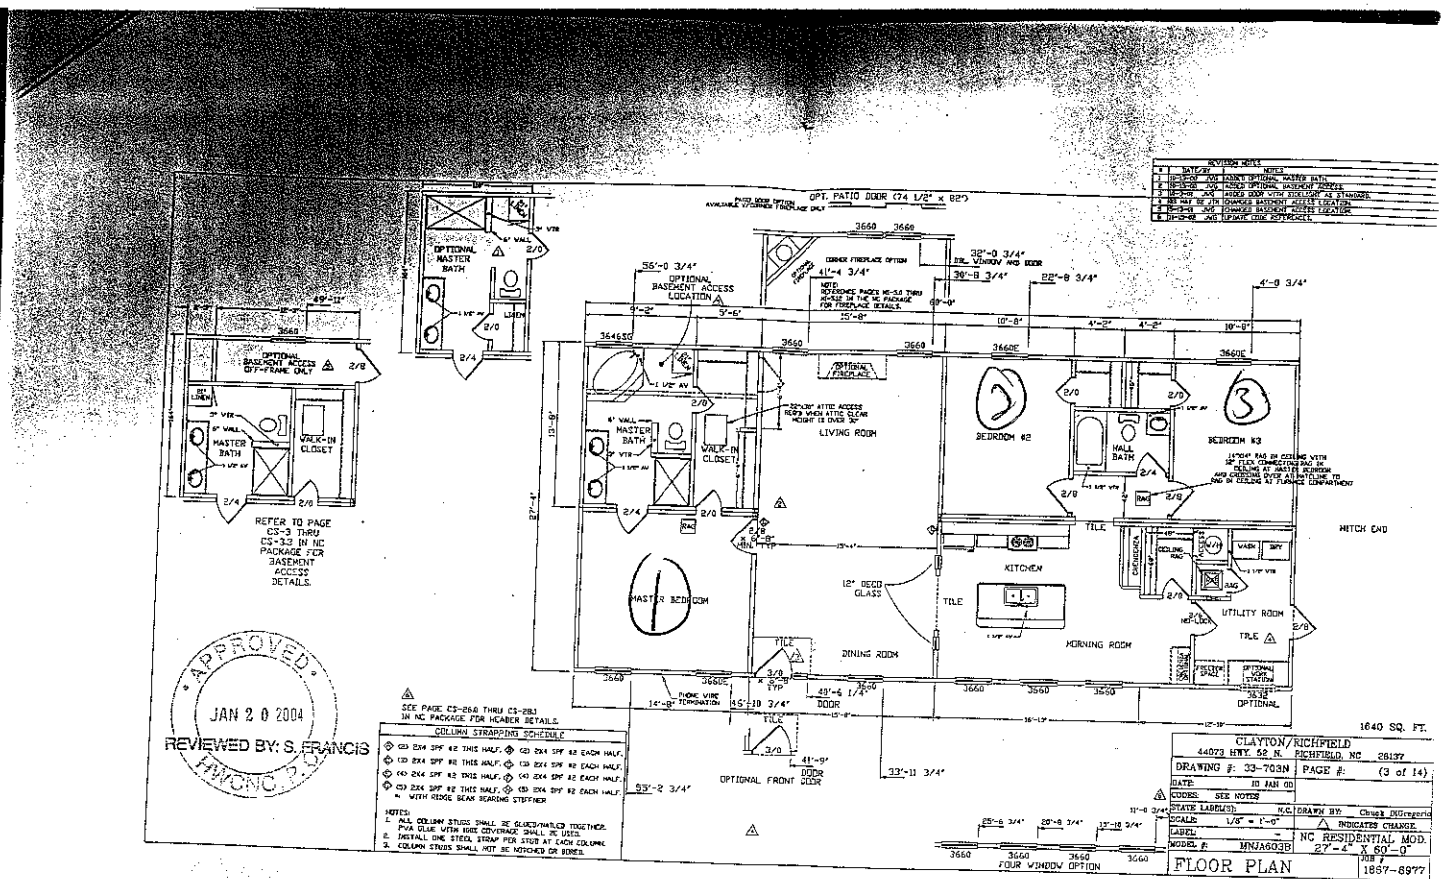

Acknowledgement Of
Plans Submittal ONLY!

Date 2-25-04

Date 3/2/04