

No. 1612 P. 4
Feb. 17. 2012 1:15PM

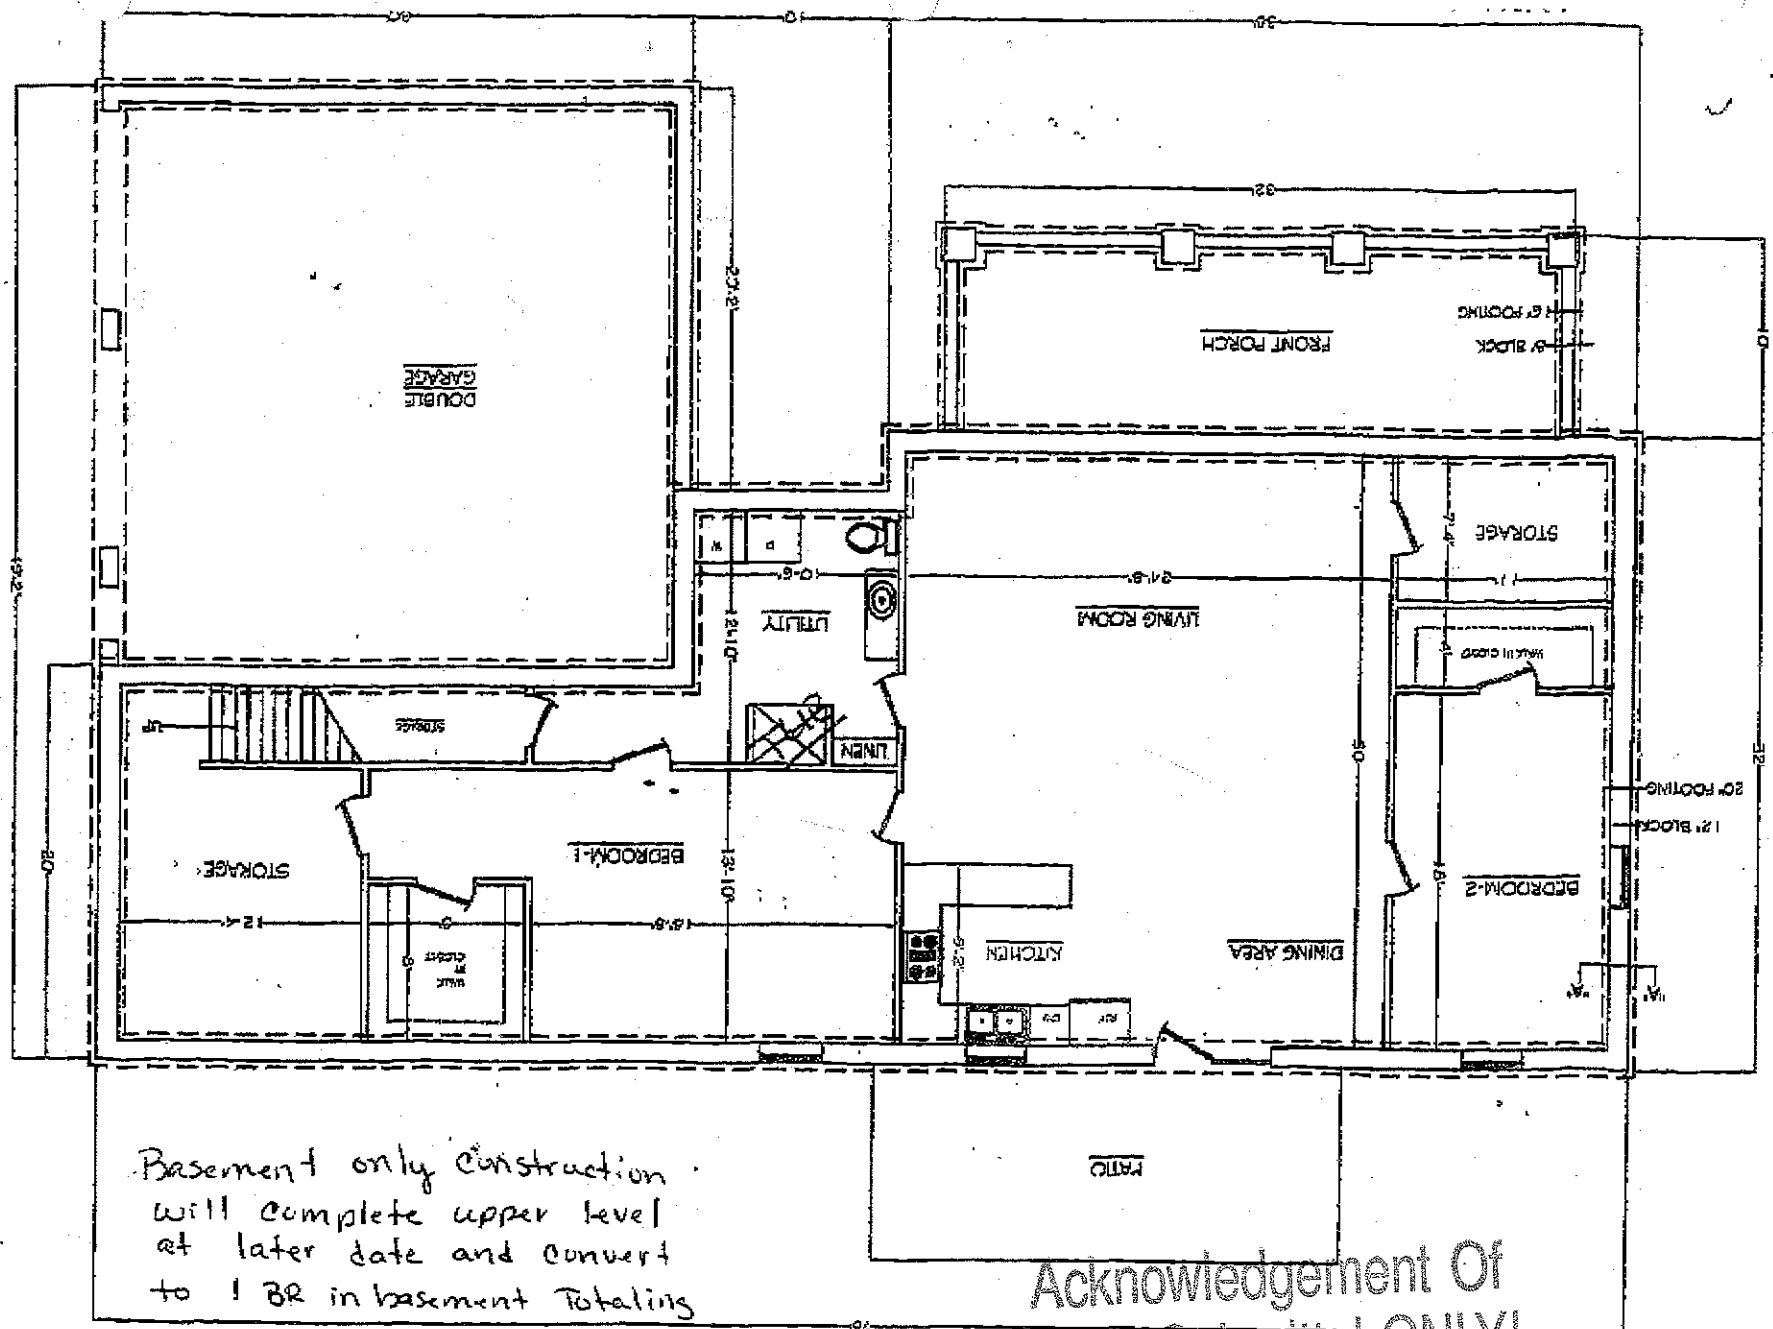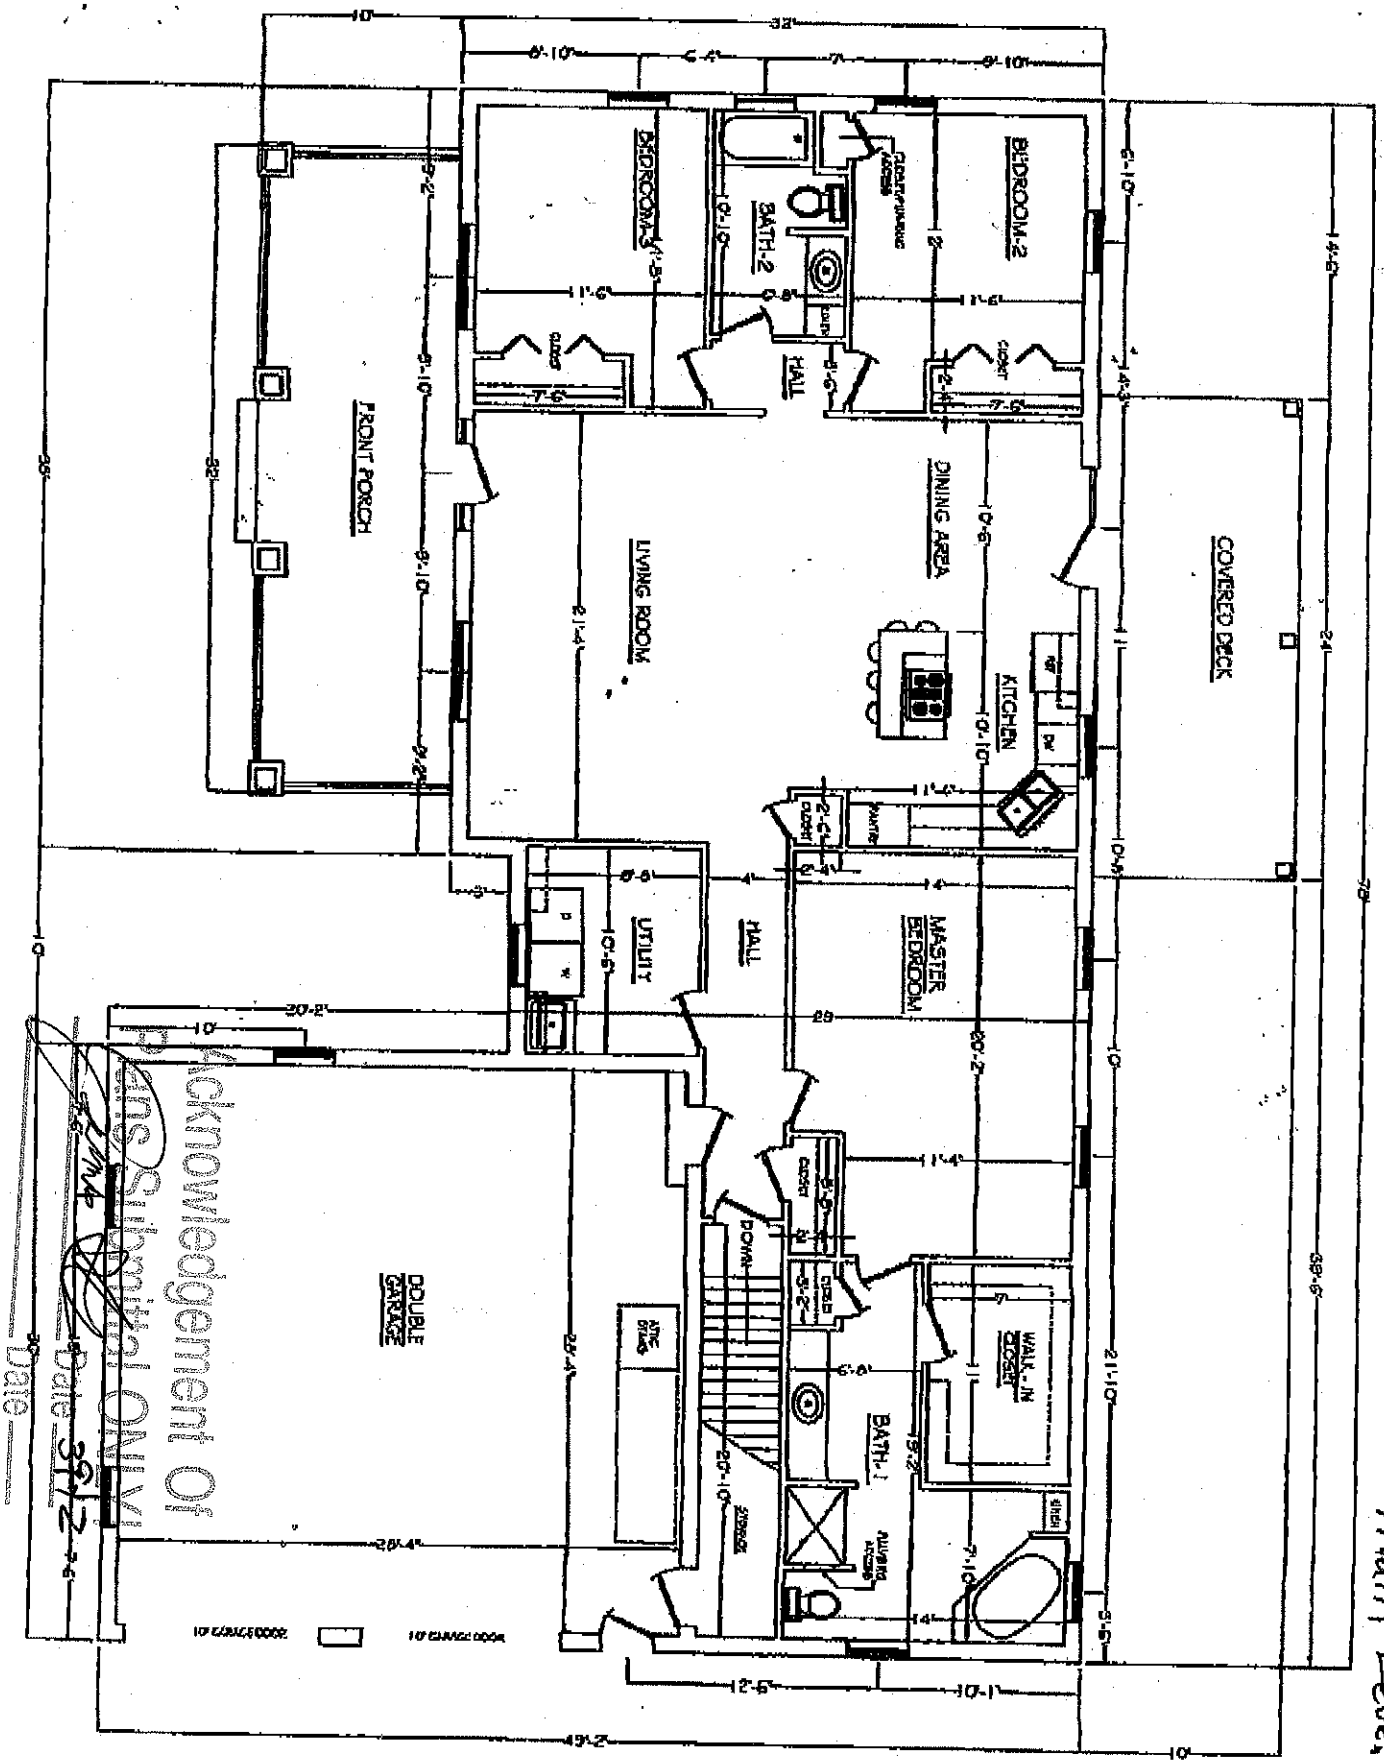


Basement only Construction.
Will complete upper level at later date and convert to 1 BR in basement Totaling 4 BR at completion.

Acknowledgement Of
Plans Submittal ONLY!
Date 3-9-17
Basement
Date


BEDROOM-3
BATH-2
BEDROOM-2
HALL
FRONT PORCH
LIVING ROOM
DINING AREA
KITCHEN
COVERED DECK
UTILITY
HALL
MASTER BEDROOM
DOUBLE GARAGE
WALK-IN CLOSET
BATH-1
Acknowledgement of Plans Submitted ONLY
Date
Main Level

5