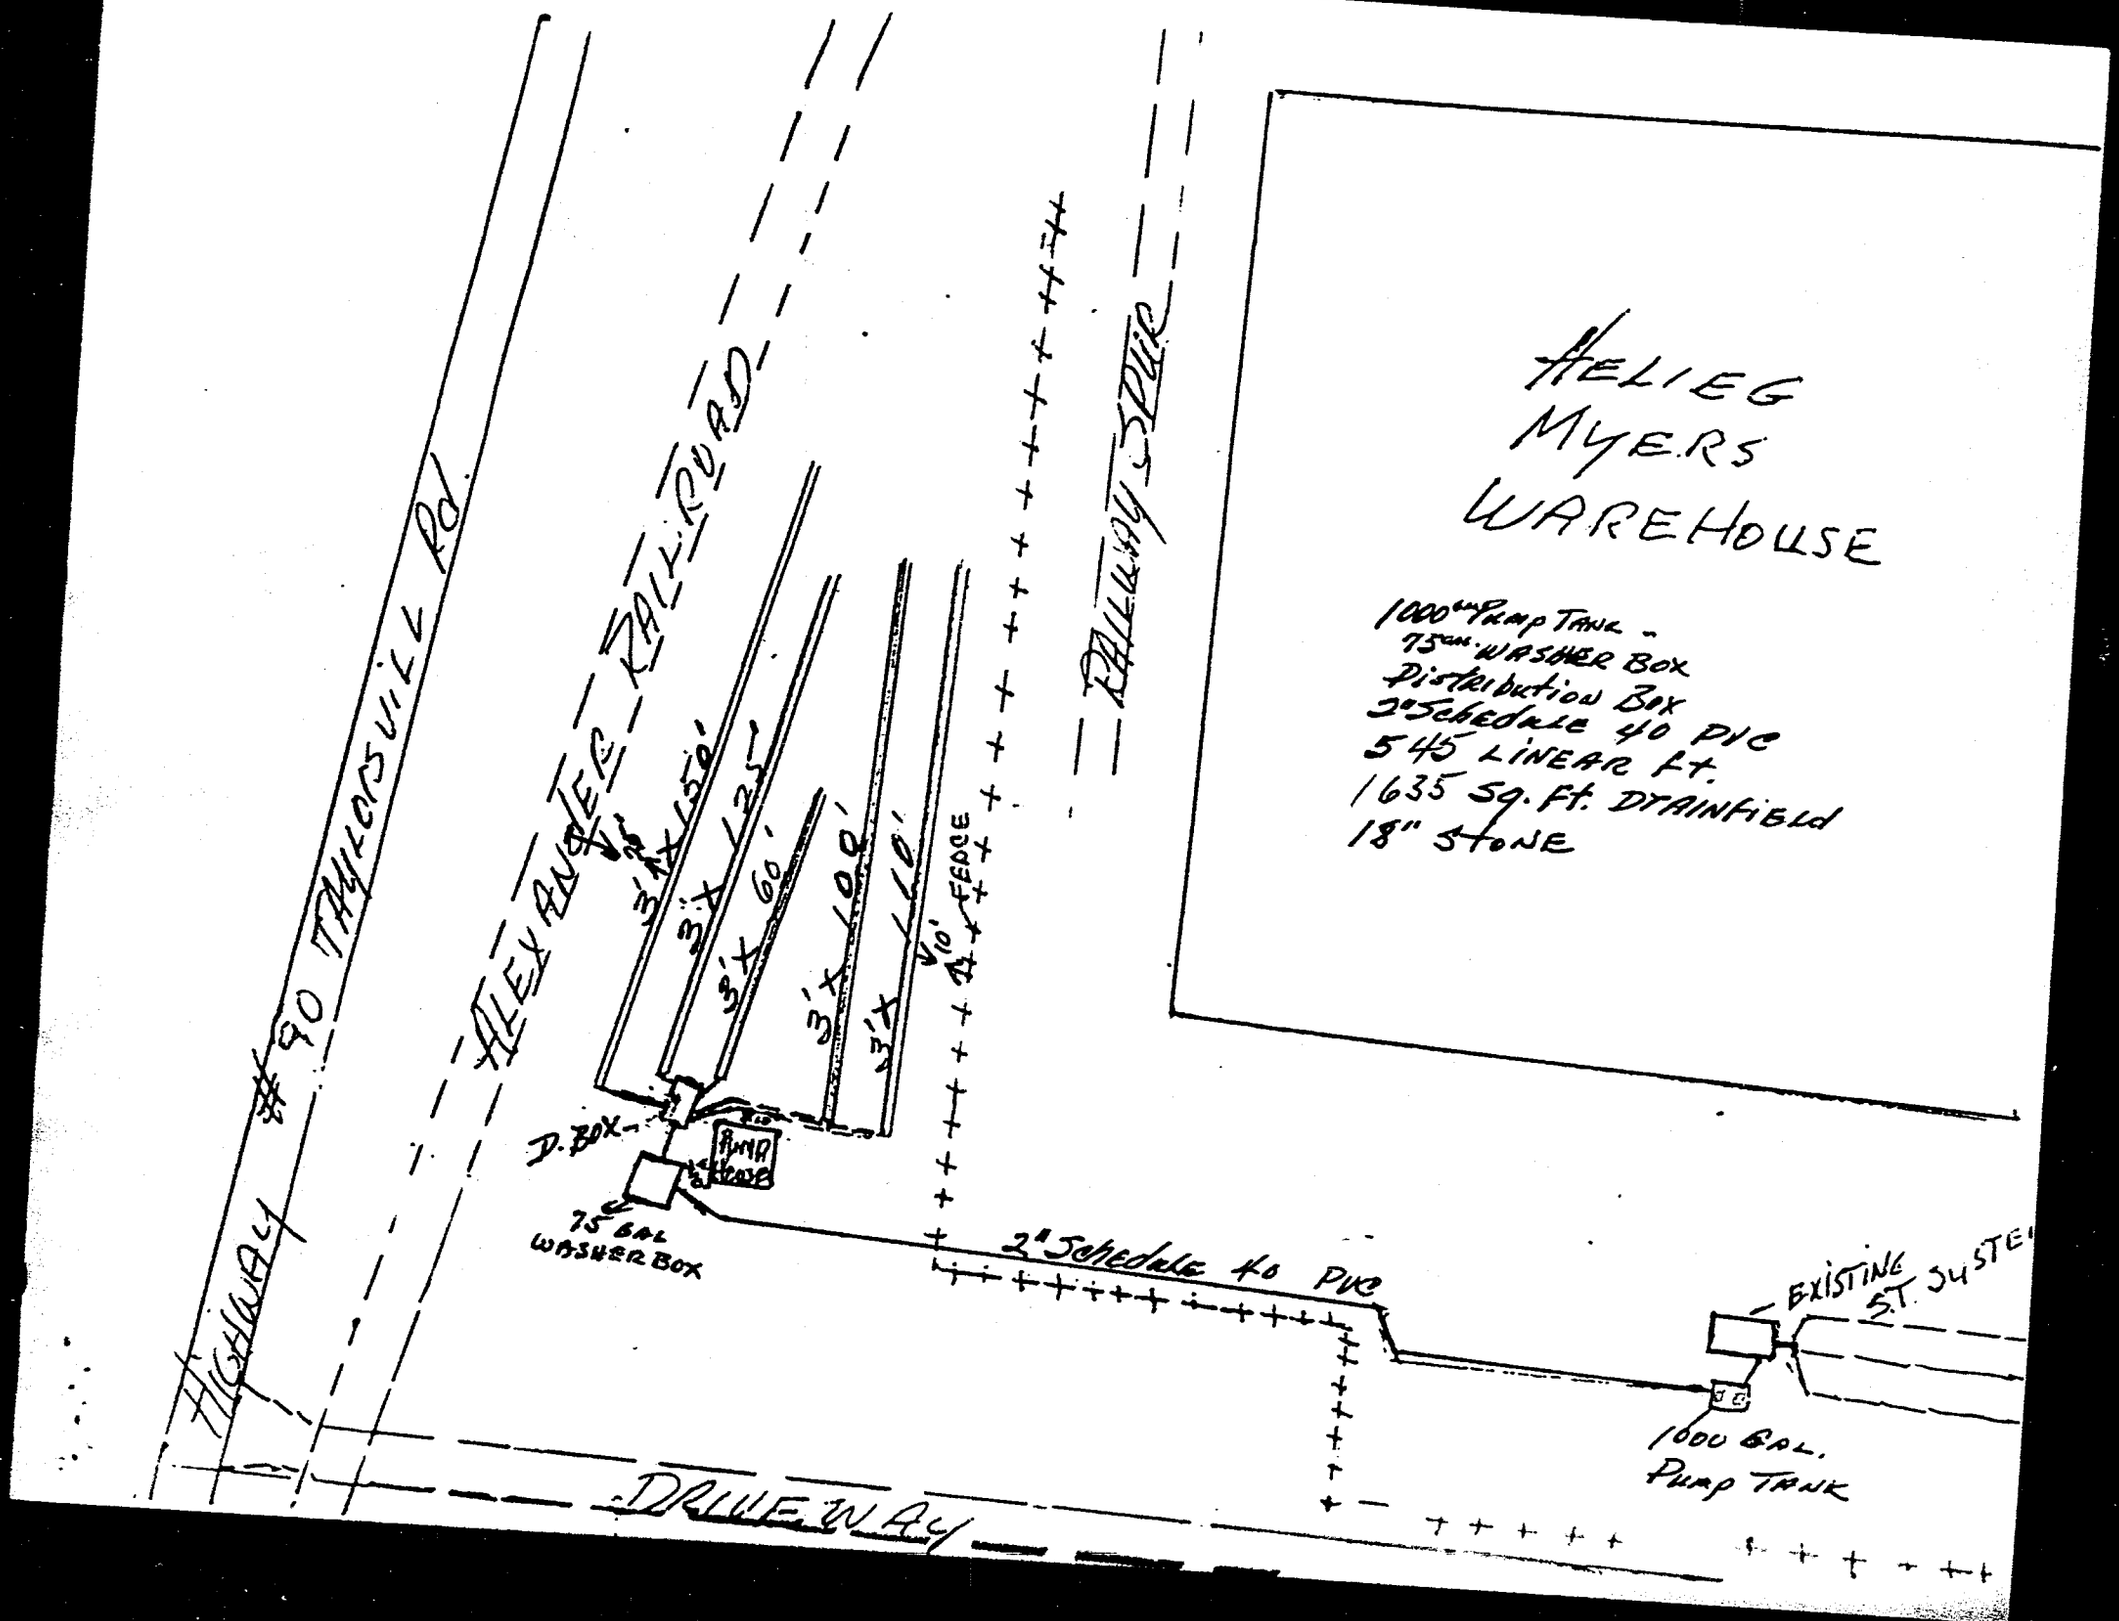

HELIEG
MYERS
WAREHOUSE
1000 GAL PUMP TANK -
75 GAL WASHER BOX
DISTRIBUTION BOX
2" SCHEDULE 40 PVC
545 LINEAR FT.
1635 SQ. FT. DRAINFIELD
18" STONE
HIGHWAY #90 TAYLORSVILLE RD.
ALEXANDER RAILROAD
RAILWAY SPUR
3' X 150'
3' X 125'
3' X 60'
3' X 100'
3' X 110'
10' FENCE
D. BOX
PUMP HOUSE
75 GAL WASHER BOX
2" SCHEDULE 40 PVC
EXISTING S.T. SYSTEM
1000 GAL. PUMP TANK
DRIVEWAY