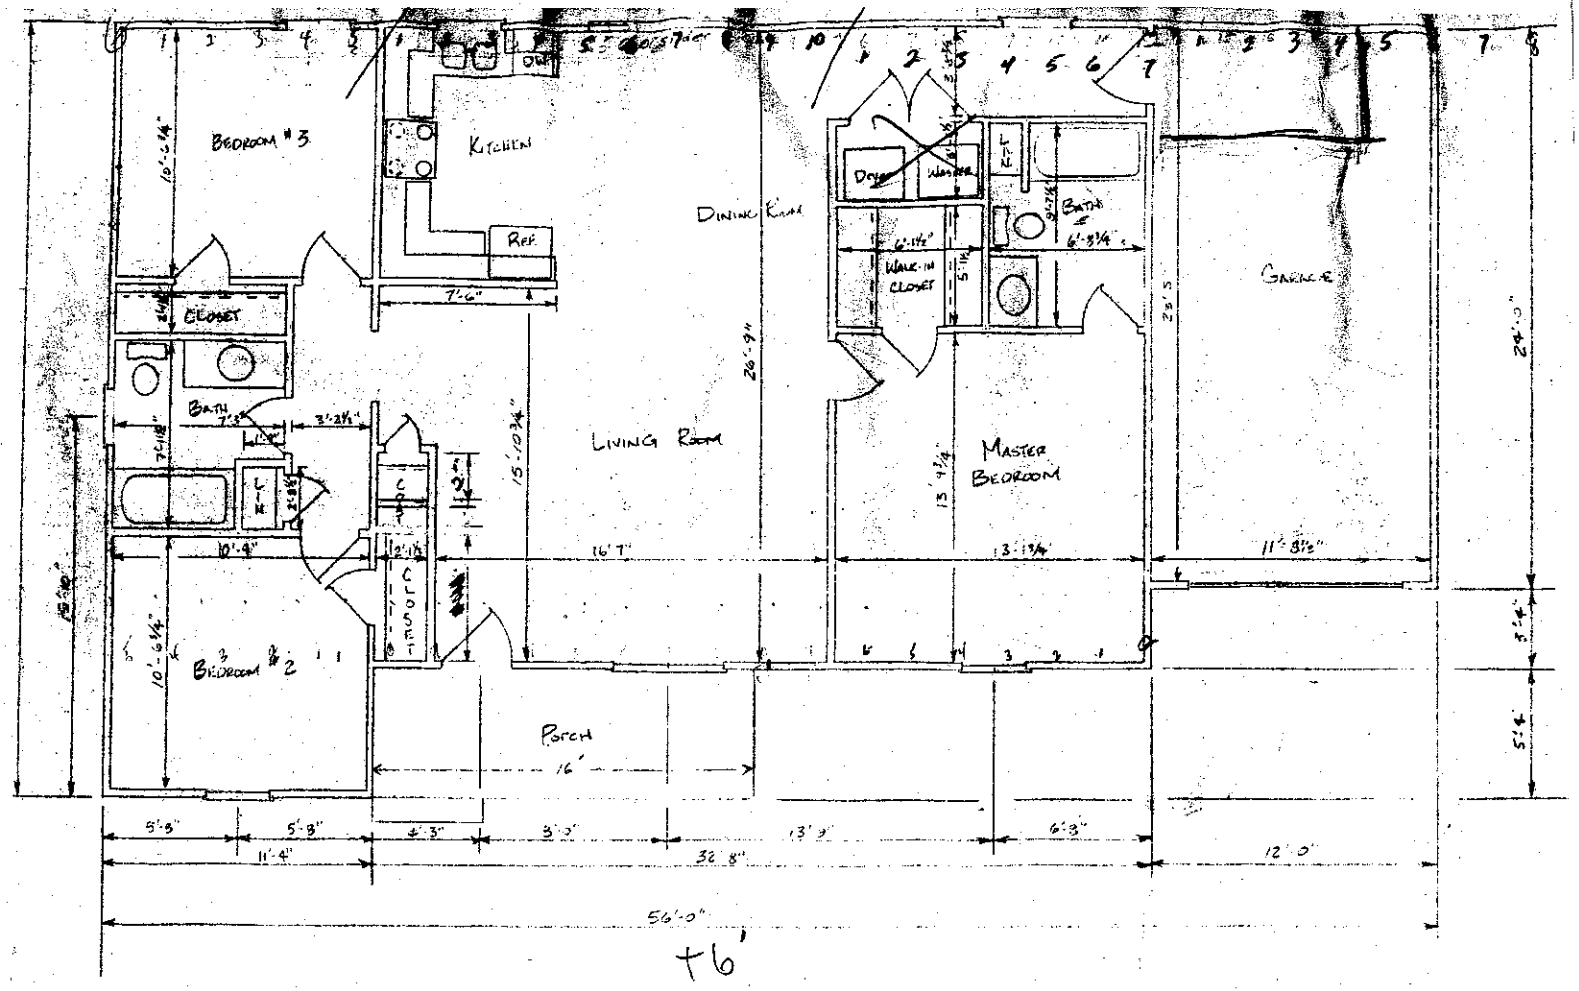


+6'

Acknowledgement Of
Plans Submittal ONLY!

James [signature] Date 6-14-06

Joe [signature] Date 6-19-06