
132318

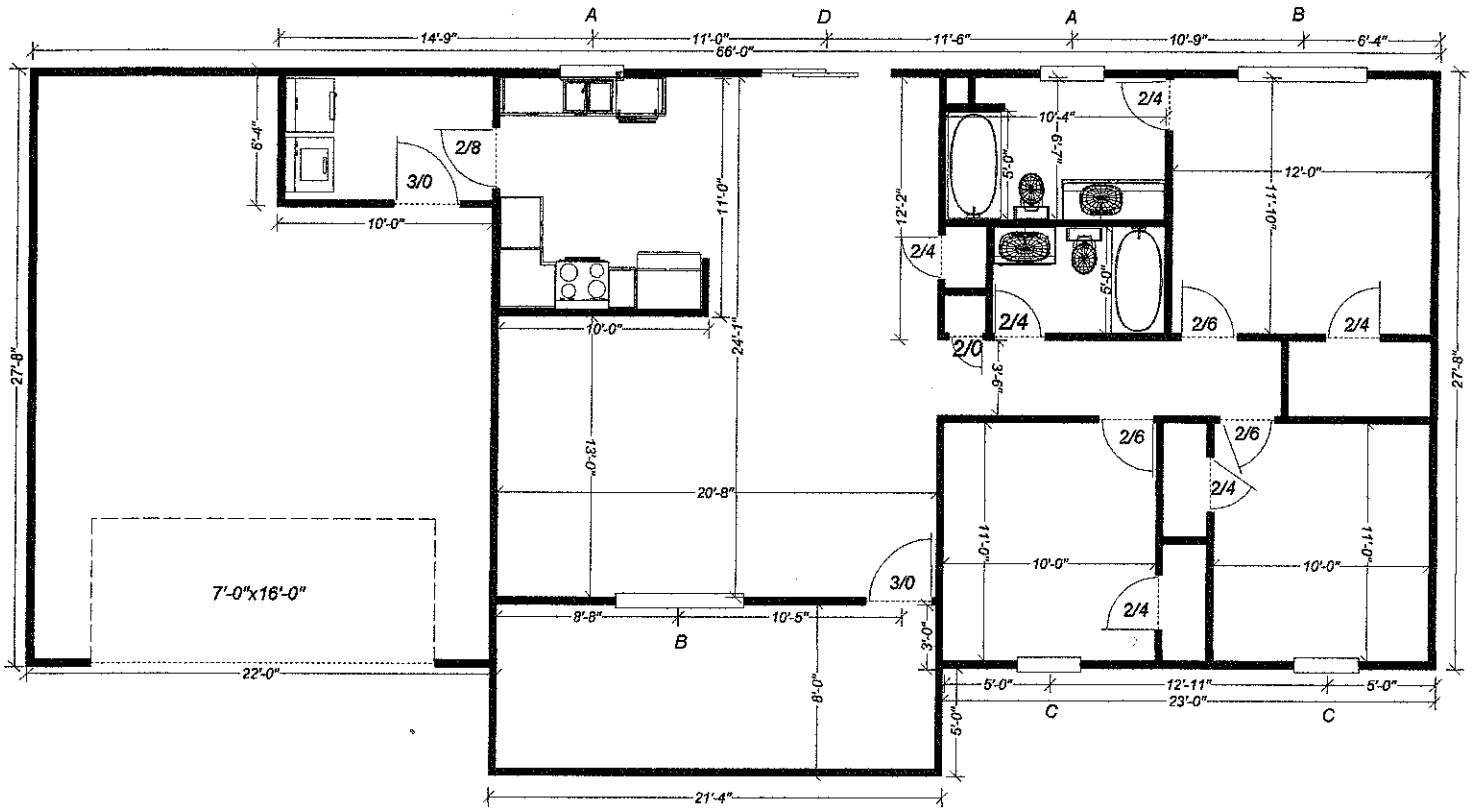

A 3030

B 2846 Twin

C 2846

D 5'0 or 6' SPD no grid

Whisper Pine Tract 2

House 1200 sq.ft.
Garage 550 sq.ft.
Porch 168 sq.ft.

Acknowledge of Plans

Kevin Card 12-1-05

Joel Hyde 12-1-05

White rosrid
SH clear
VWT 2100

Joe's Rental

Vinyl siding