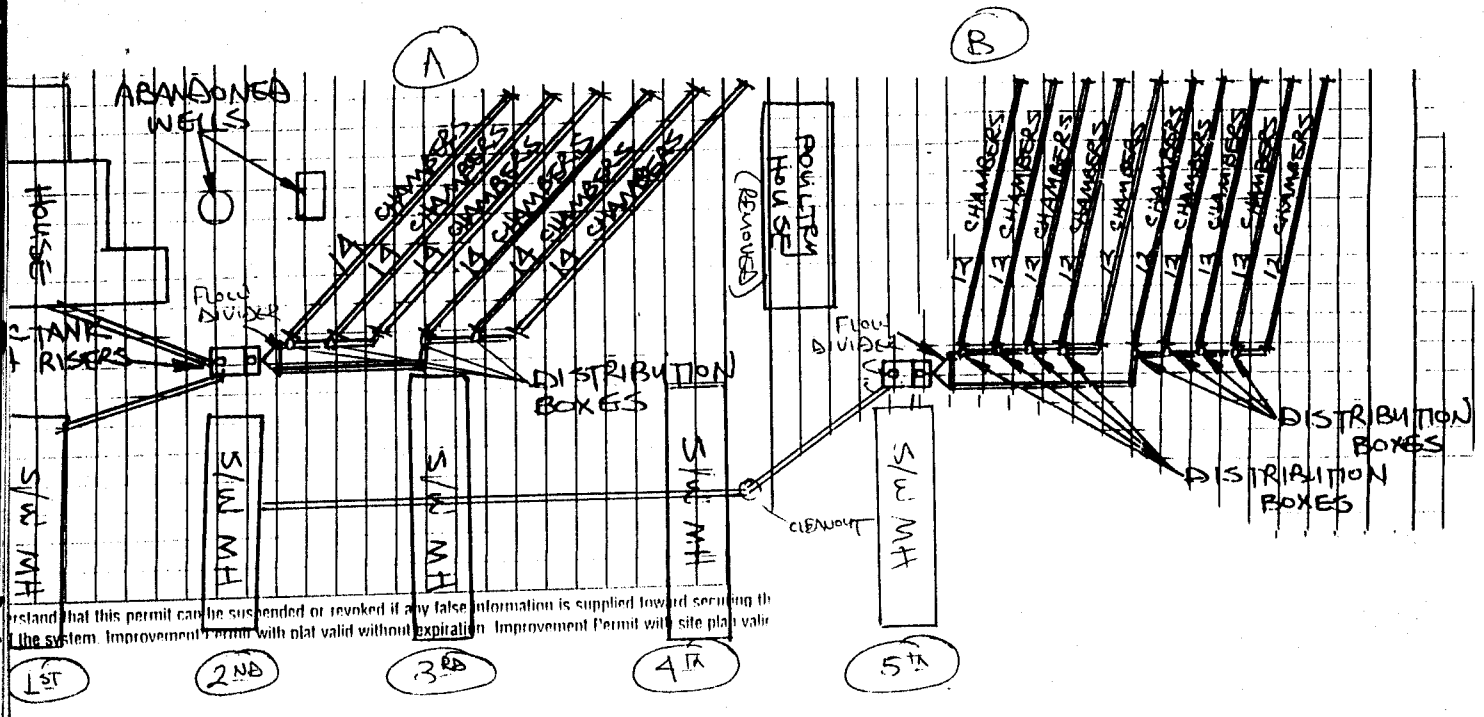


JULIA DRIVE

SCHEMATIC

A) HOUSE AND 1ST. S/W MH PLUMBED INTO UPPER SYSTEM

B) 2ND, 3RD & 4TH 2BR S/W MH'S PLUMBED INTO LOWER SYSTEM AS SHOWN

* SIZED FOR 2BR MH'S ONLY