
704-987-8448

JOHN BRAUNINGER WD HOMES



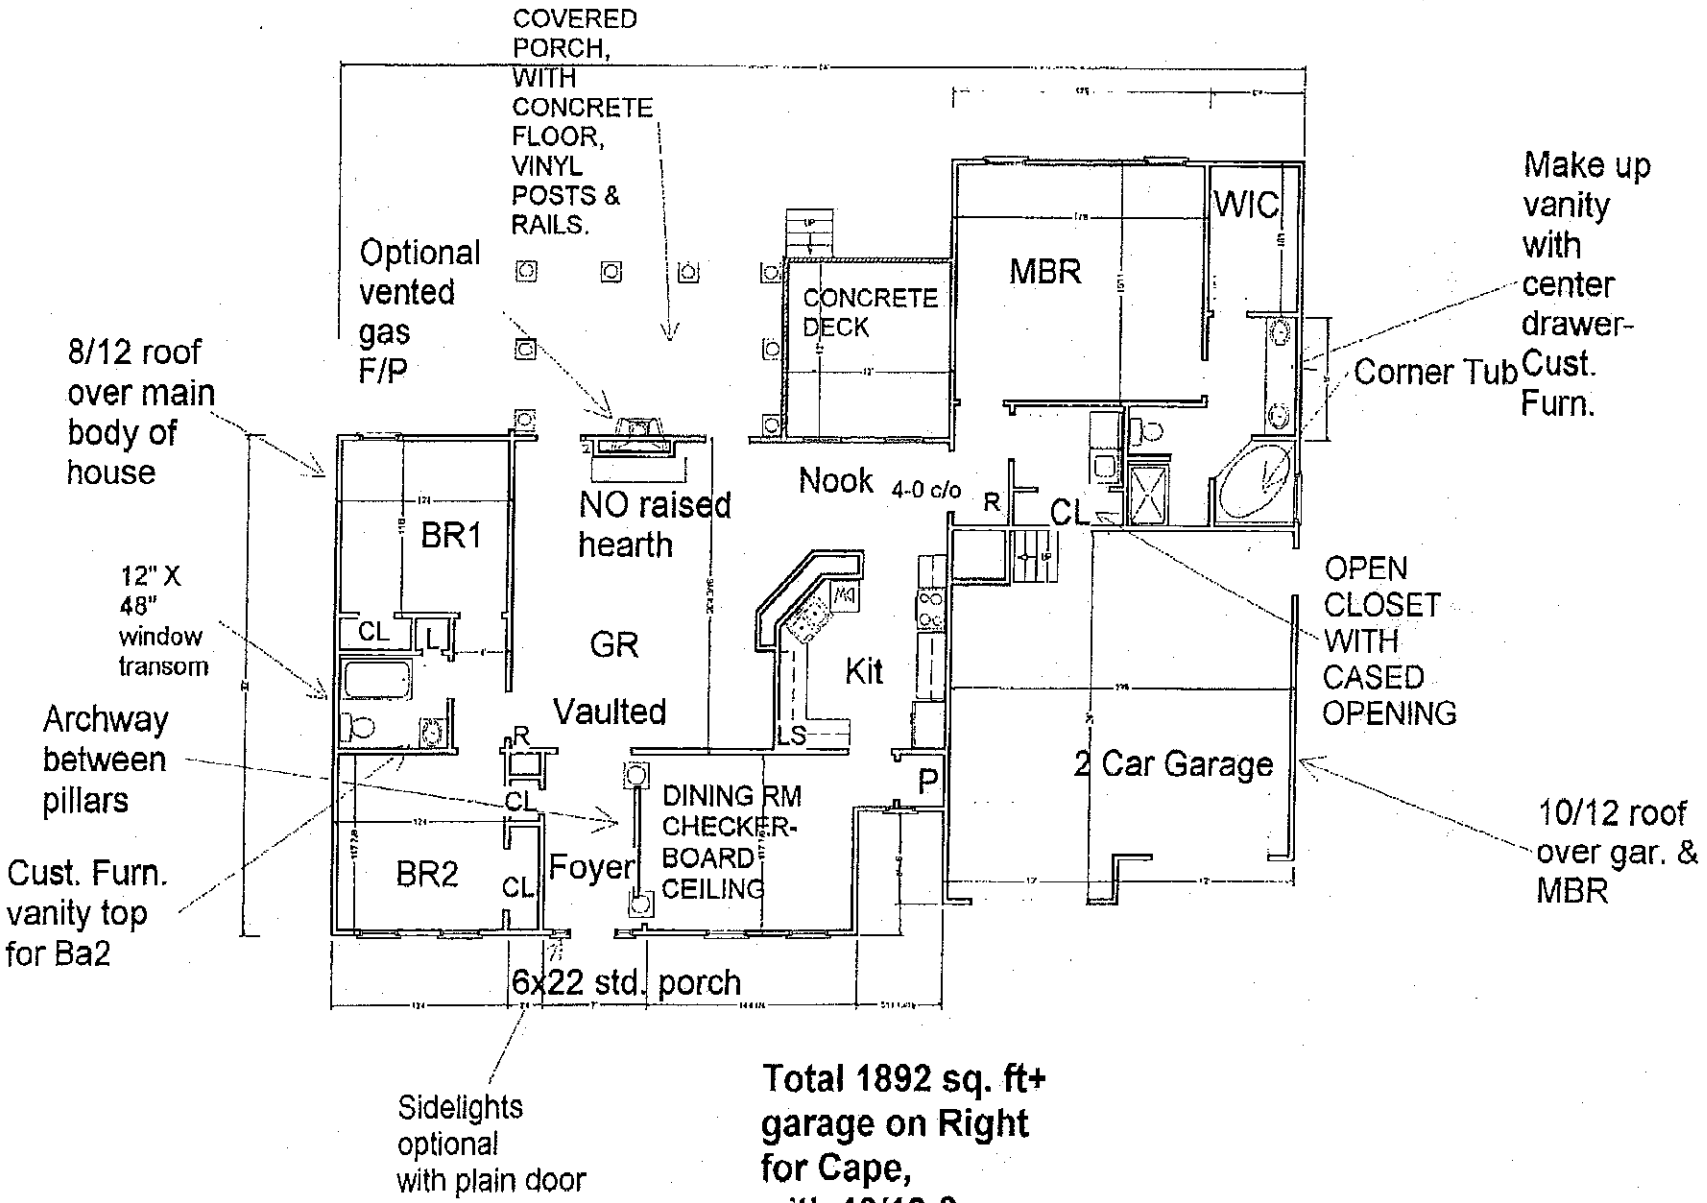


**Total 1892 sq. ft+ garage on Right for Cape, with 10/12 & 8/12 roof.**
**1st Fl-1892 sf +gar.**
**2nd Fl-Unfin.**
**Model MEDHP7 Reverse**
**for Rick & Gayle Hobbs**
**12.9.05**

Acknowledgement Of Plans Submittal ONLY!
Date 1-6-6
Date 1-6-6