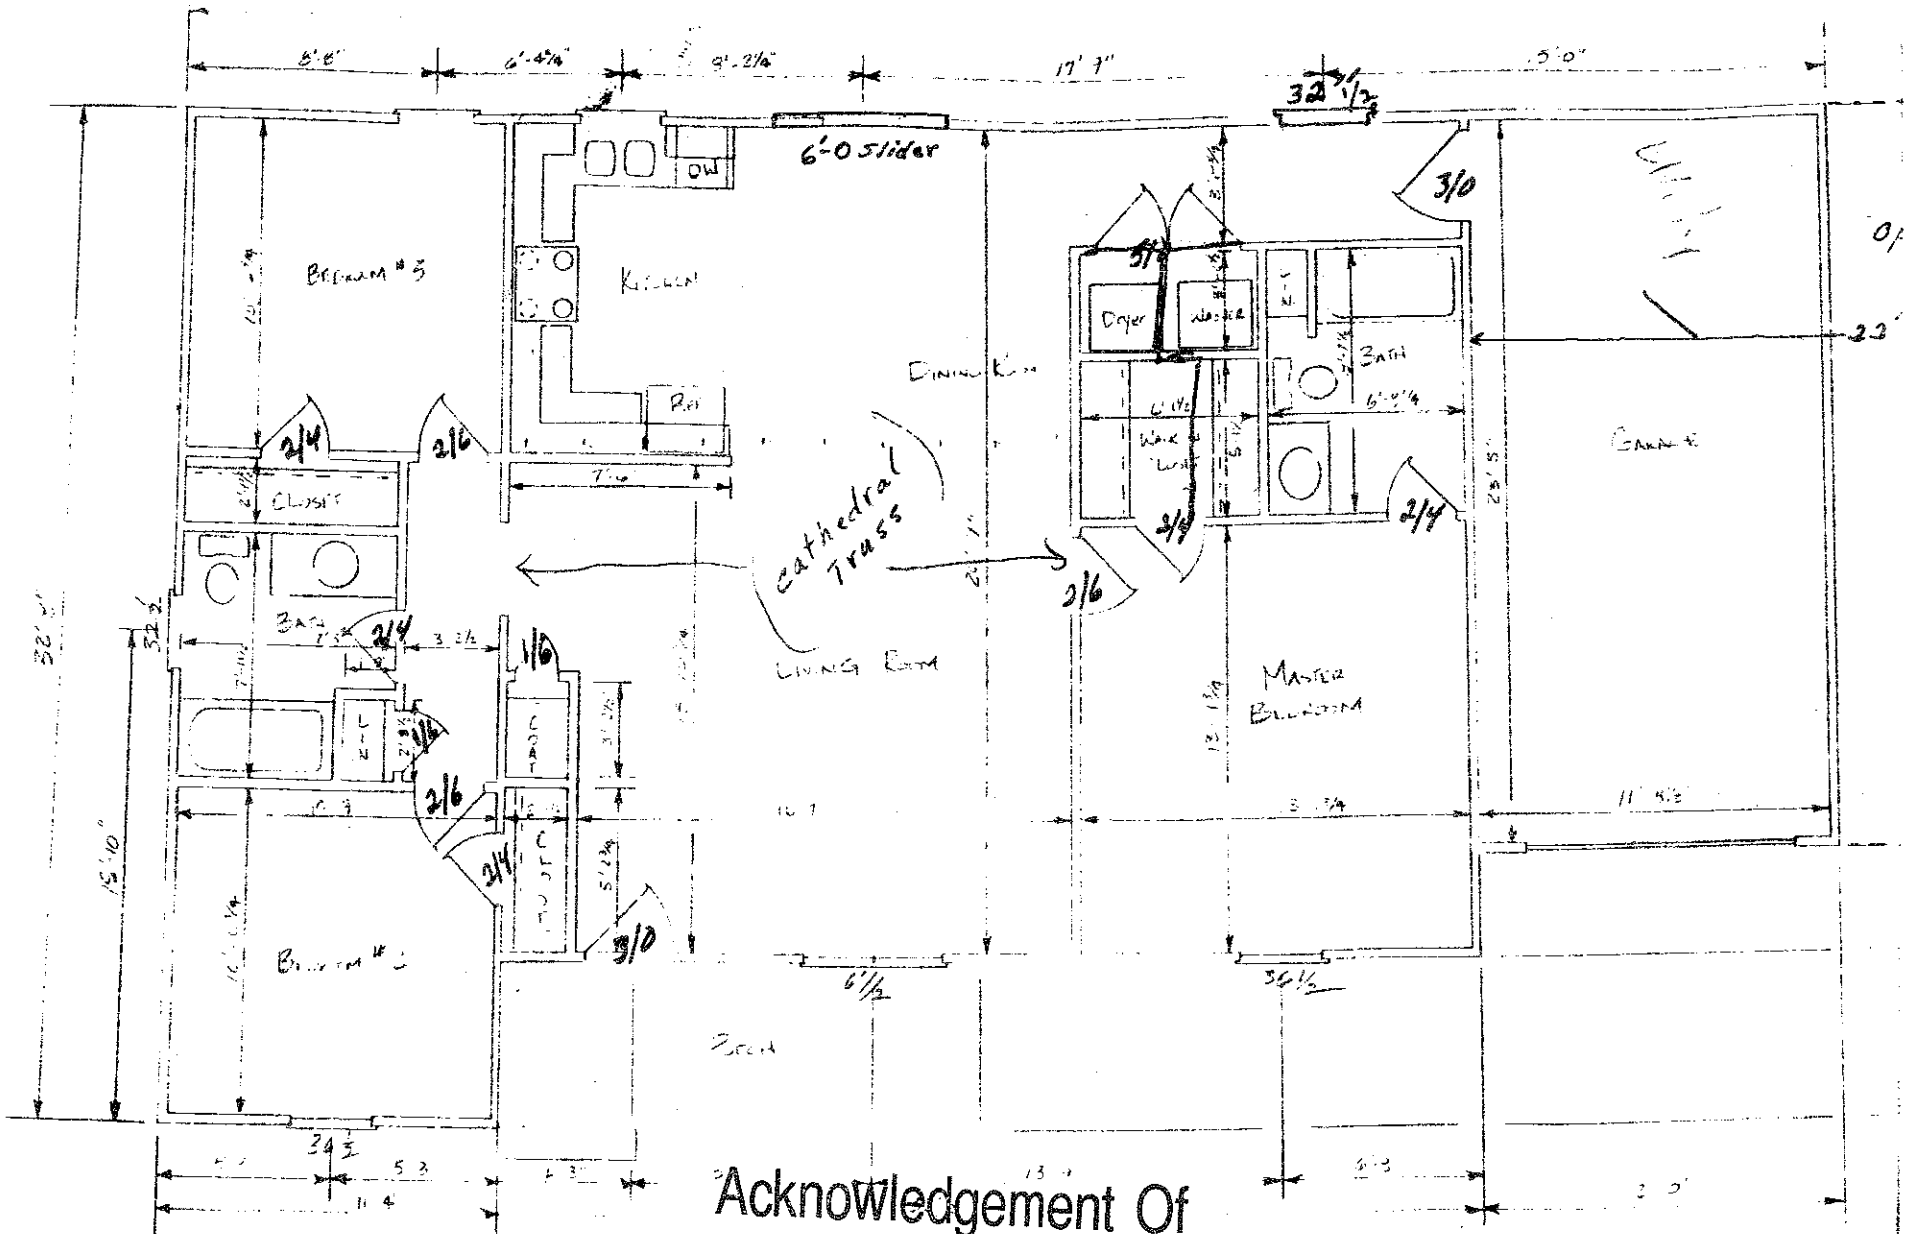


Acknowledgement Of
Plans Submittal ONLY!

Date 6/03

Date 6-10-03

1200 SQ FT HOME
GARAGE ON OTHER
SIDE —
2 CAR GARAGE