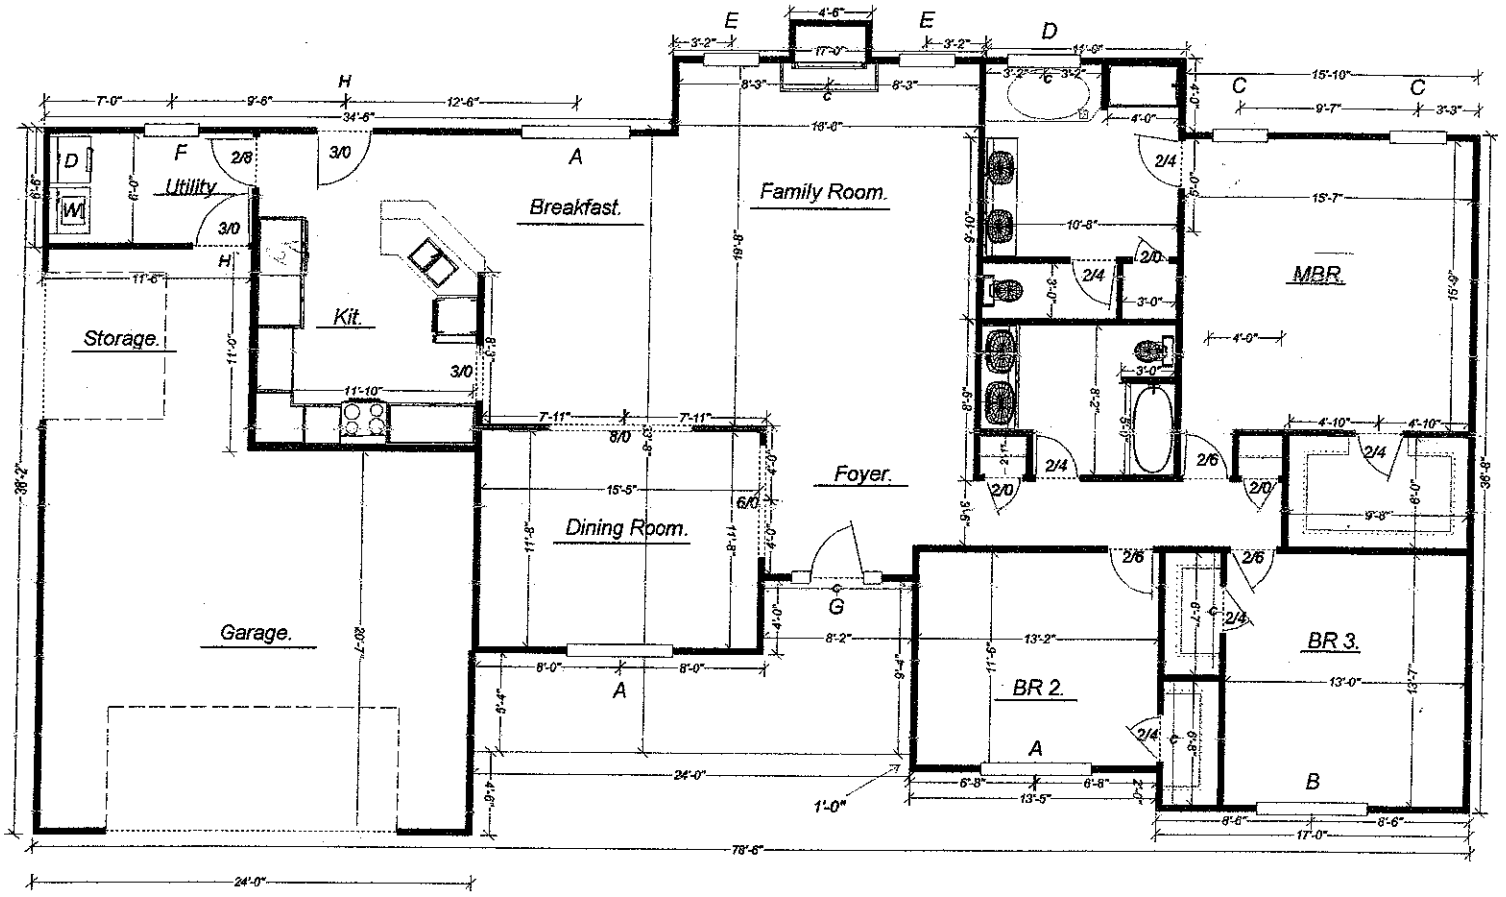


A _____

B _____

C _____

D _____

E _____

F _____

G _____

H _____

House 2,093 s.f.
Garage 475 s.f.
Storage 175 s.f.
Porch 160 s.f.

Acknowledgement Of
Plans Submittal ONLY!

_____ Date 11-3-05

_____ Date 11-3-05