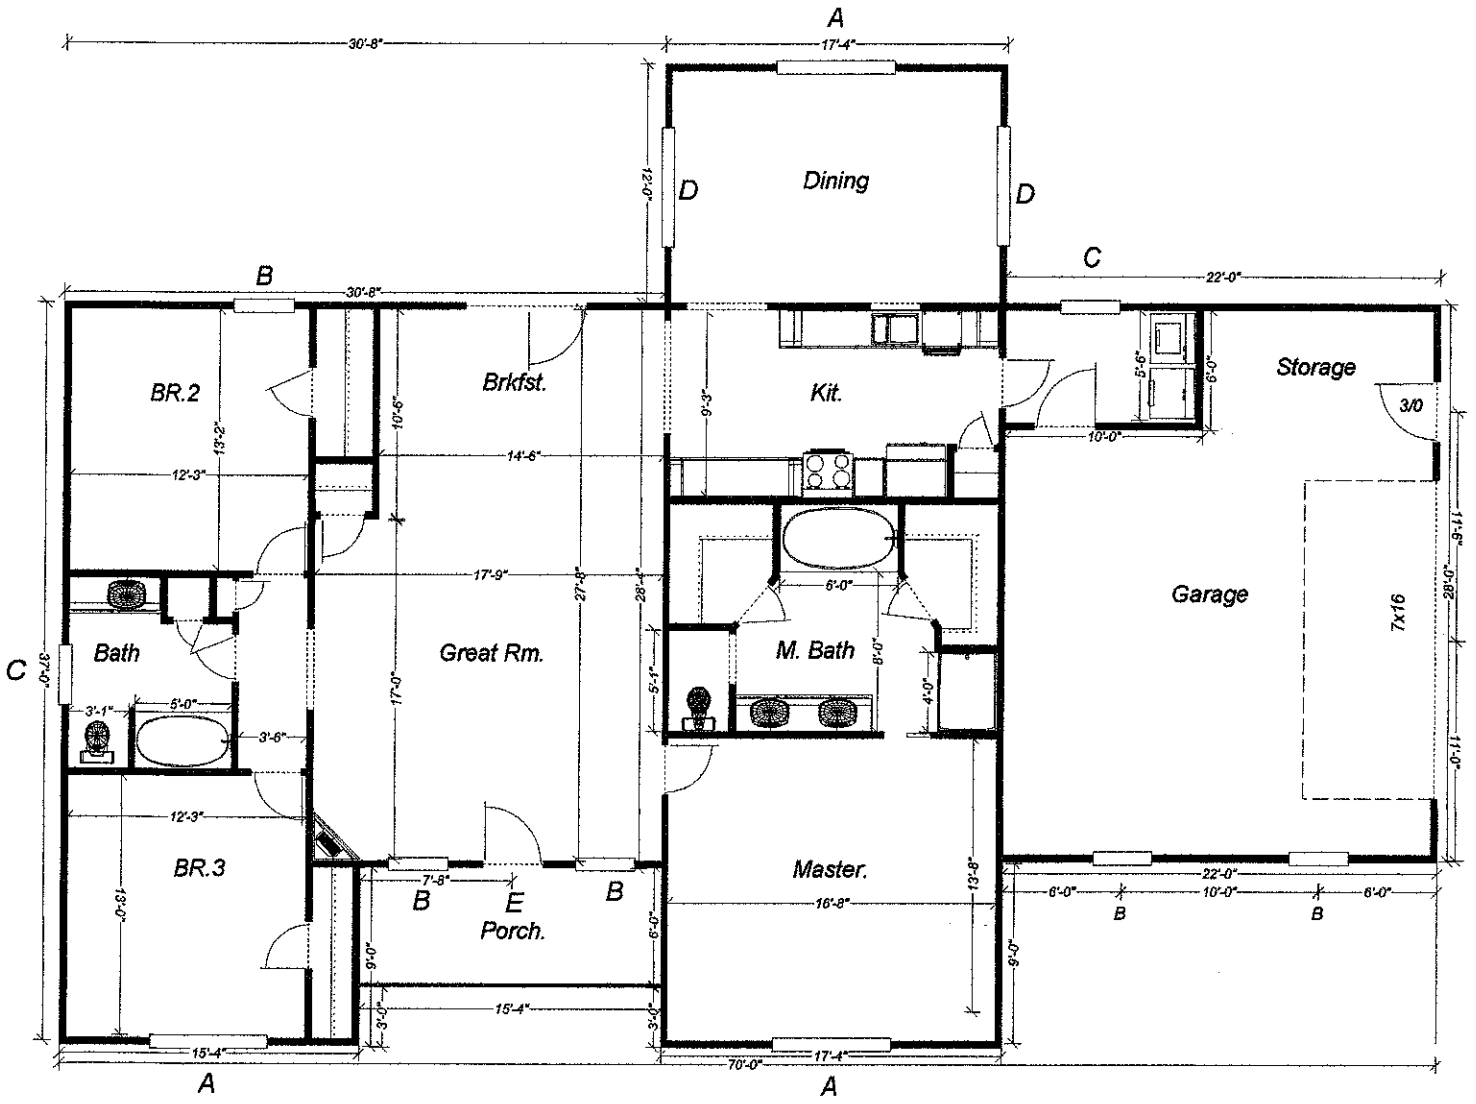


A _____

B _____

C _____

D _____

E _____

F _____

House 1,911 s.f.
Garage 556 s.f.
Porch 92 s.f.
Deck 192 s.f.

Total 2,751 s.f.

LOT 22

Acknowledgement Of
Plans Submittal ONLY!

_____ Date 05/20/06

_____ Date 5-23-06