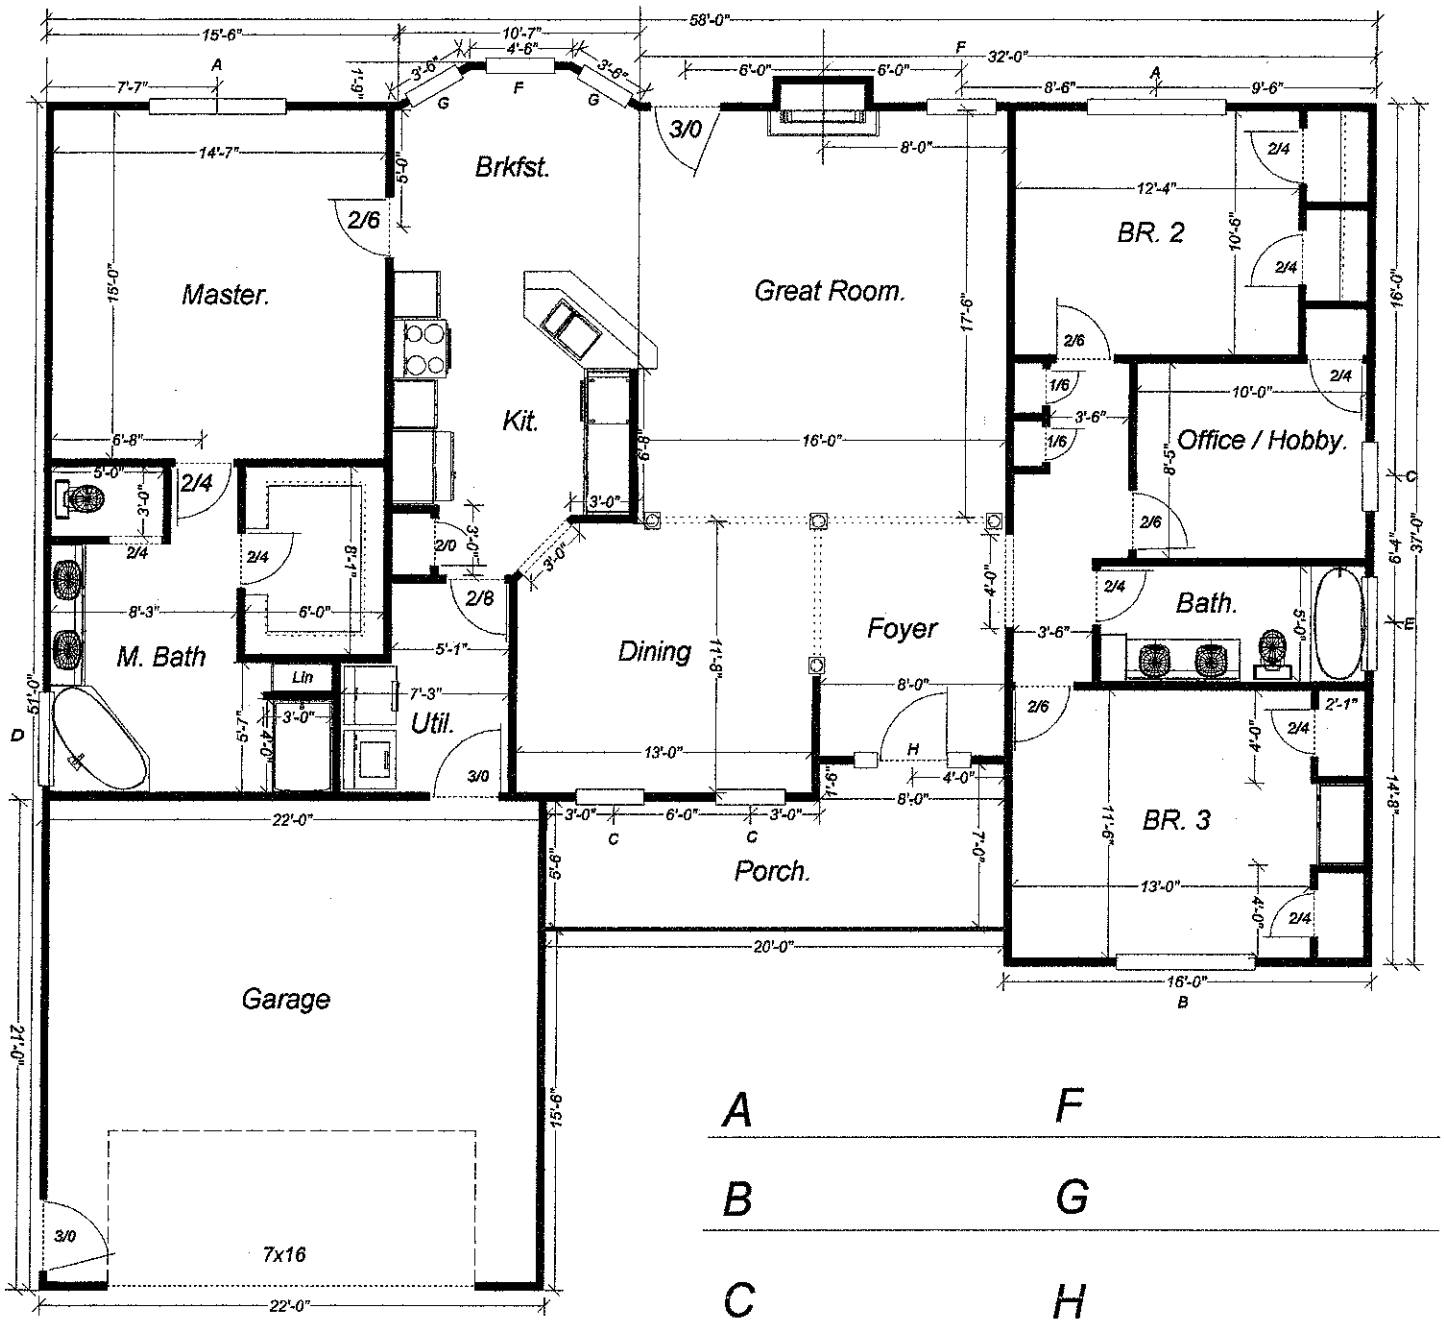


A	F
B	G
C	H
D	I
E	J

LOT 20
2,045. S.F.

Acknowledgement Of
Plans Submittal ONLY!

_____ Date 05/25/06

_____ Date 05-27-06