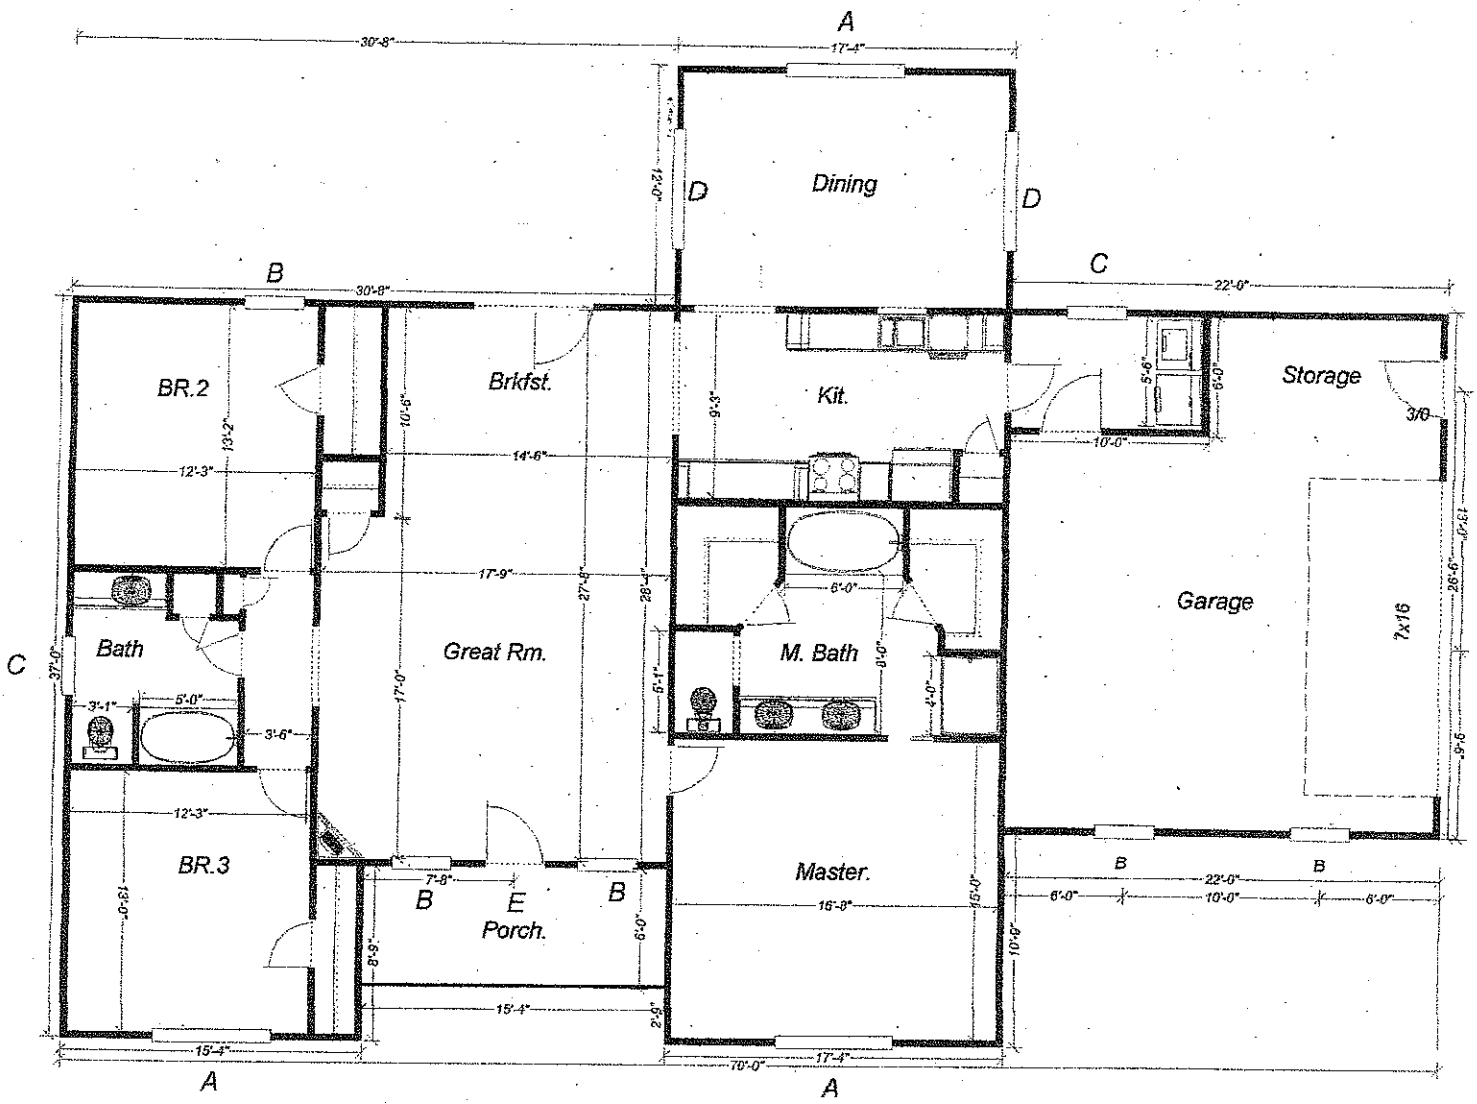



A _____

B _____

C _____

D _____

E _____

F _____

House 1,928 s.f.
Garage 556 s.f.
Porch 92 s.f.
Deck 192 s.f.

Total 2,768 s.f.

LOT 22

Acknowledgement Of
Plans Submittal ONLY!

_____ Date _____

_____ Date 11-13-06