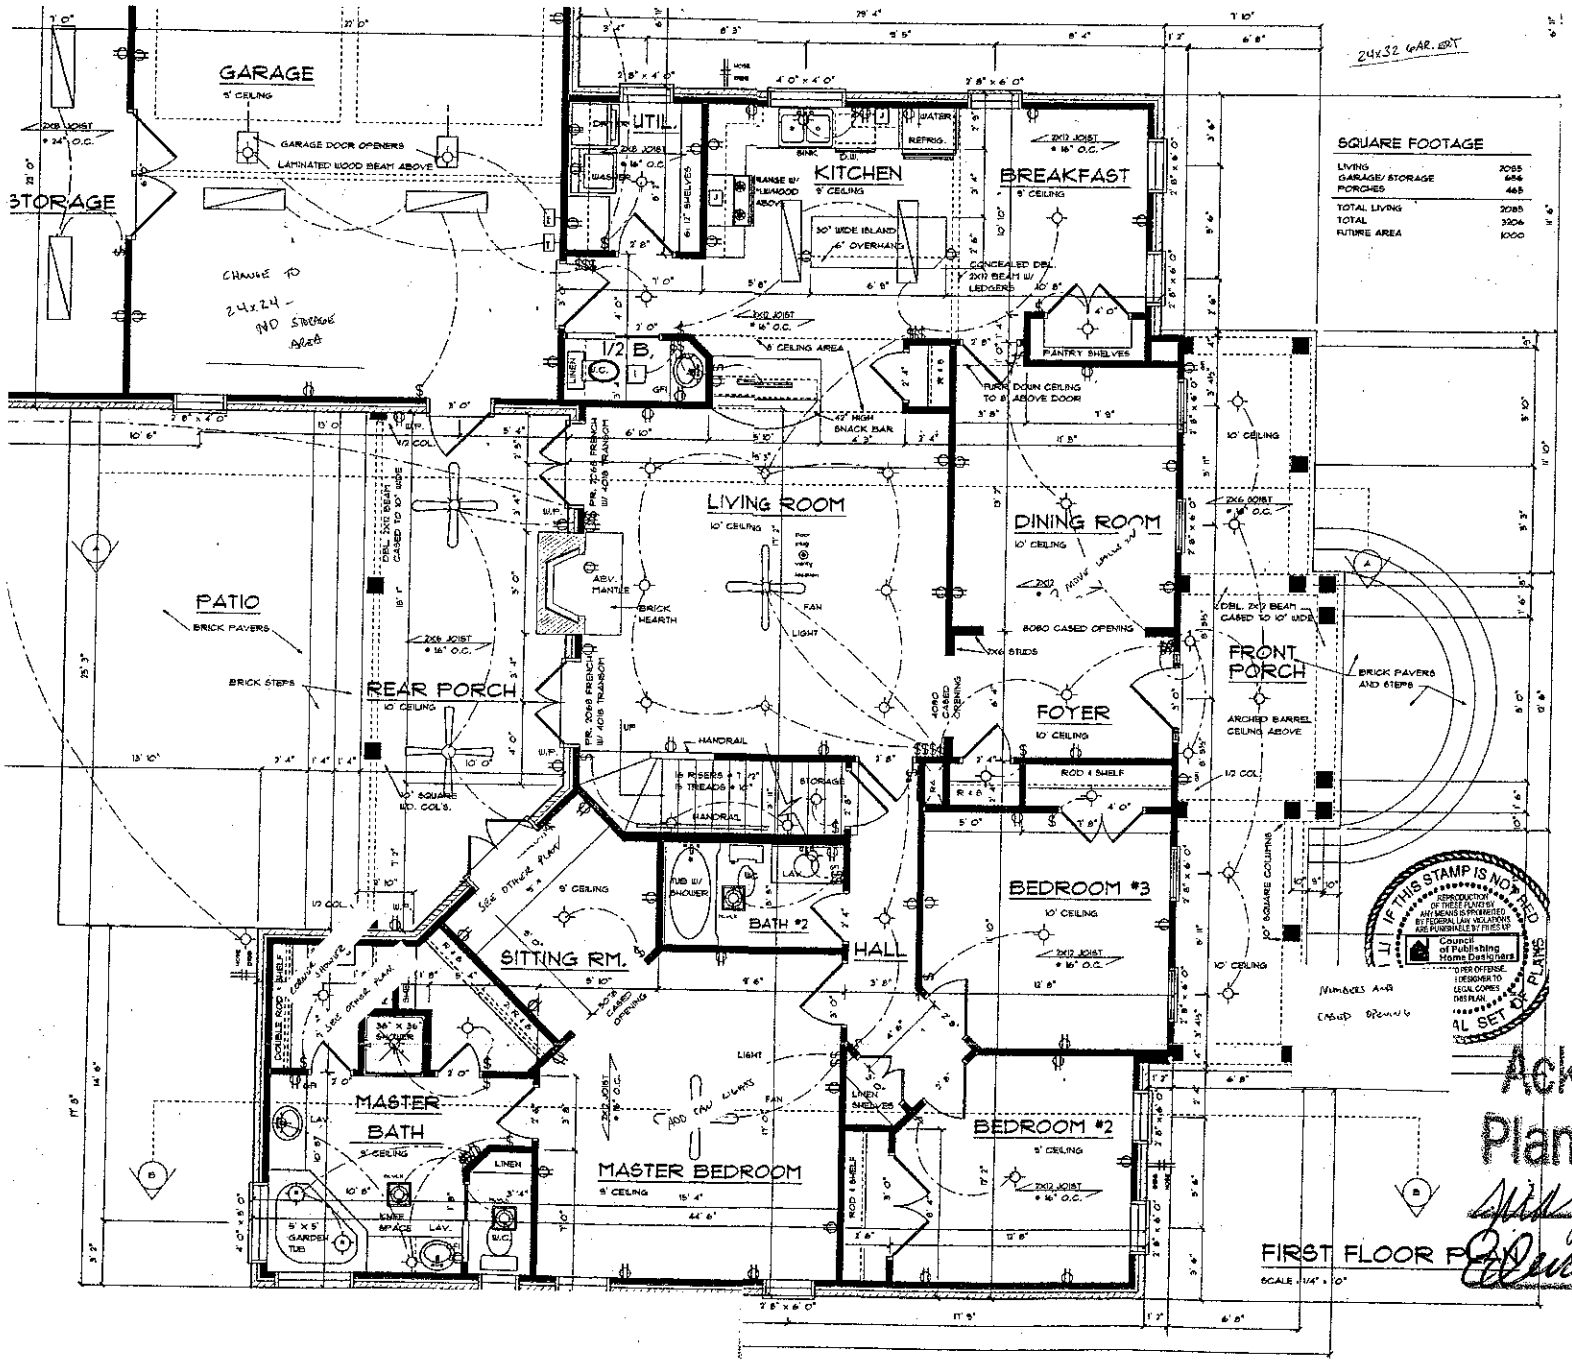


SQUARE FOOTAGE	
LIVING	2085
GARAGE/ STORAGE	656
PORCHES	465
TOTAL LIVING	2085
TOTAL	3206
FUTURE AREA	1000

24x32 GAR. EXT

Acknowledgement Of
Plans Submittal ONLY!

Cindy Merrill Date 7-6-05

Edward Shuman Date