
Approved 3 Bedroom Plan

Acknowledgement Of Plans Submittal ONLY!

Date 10-18-04

Date

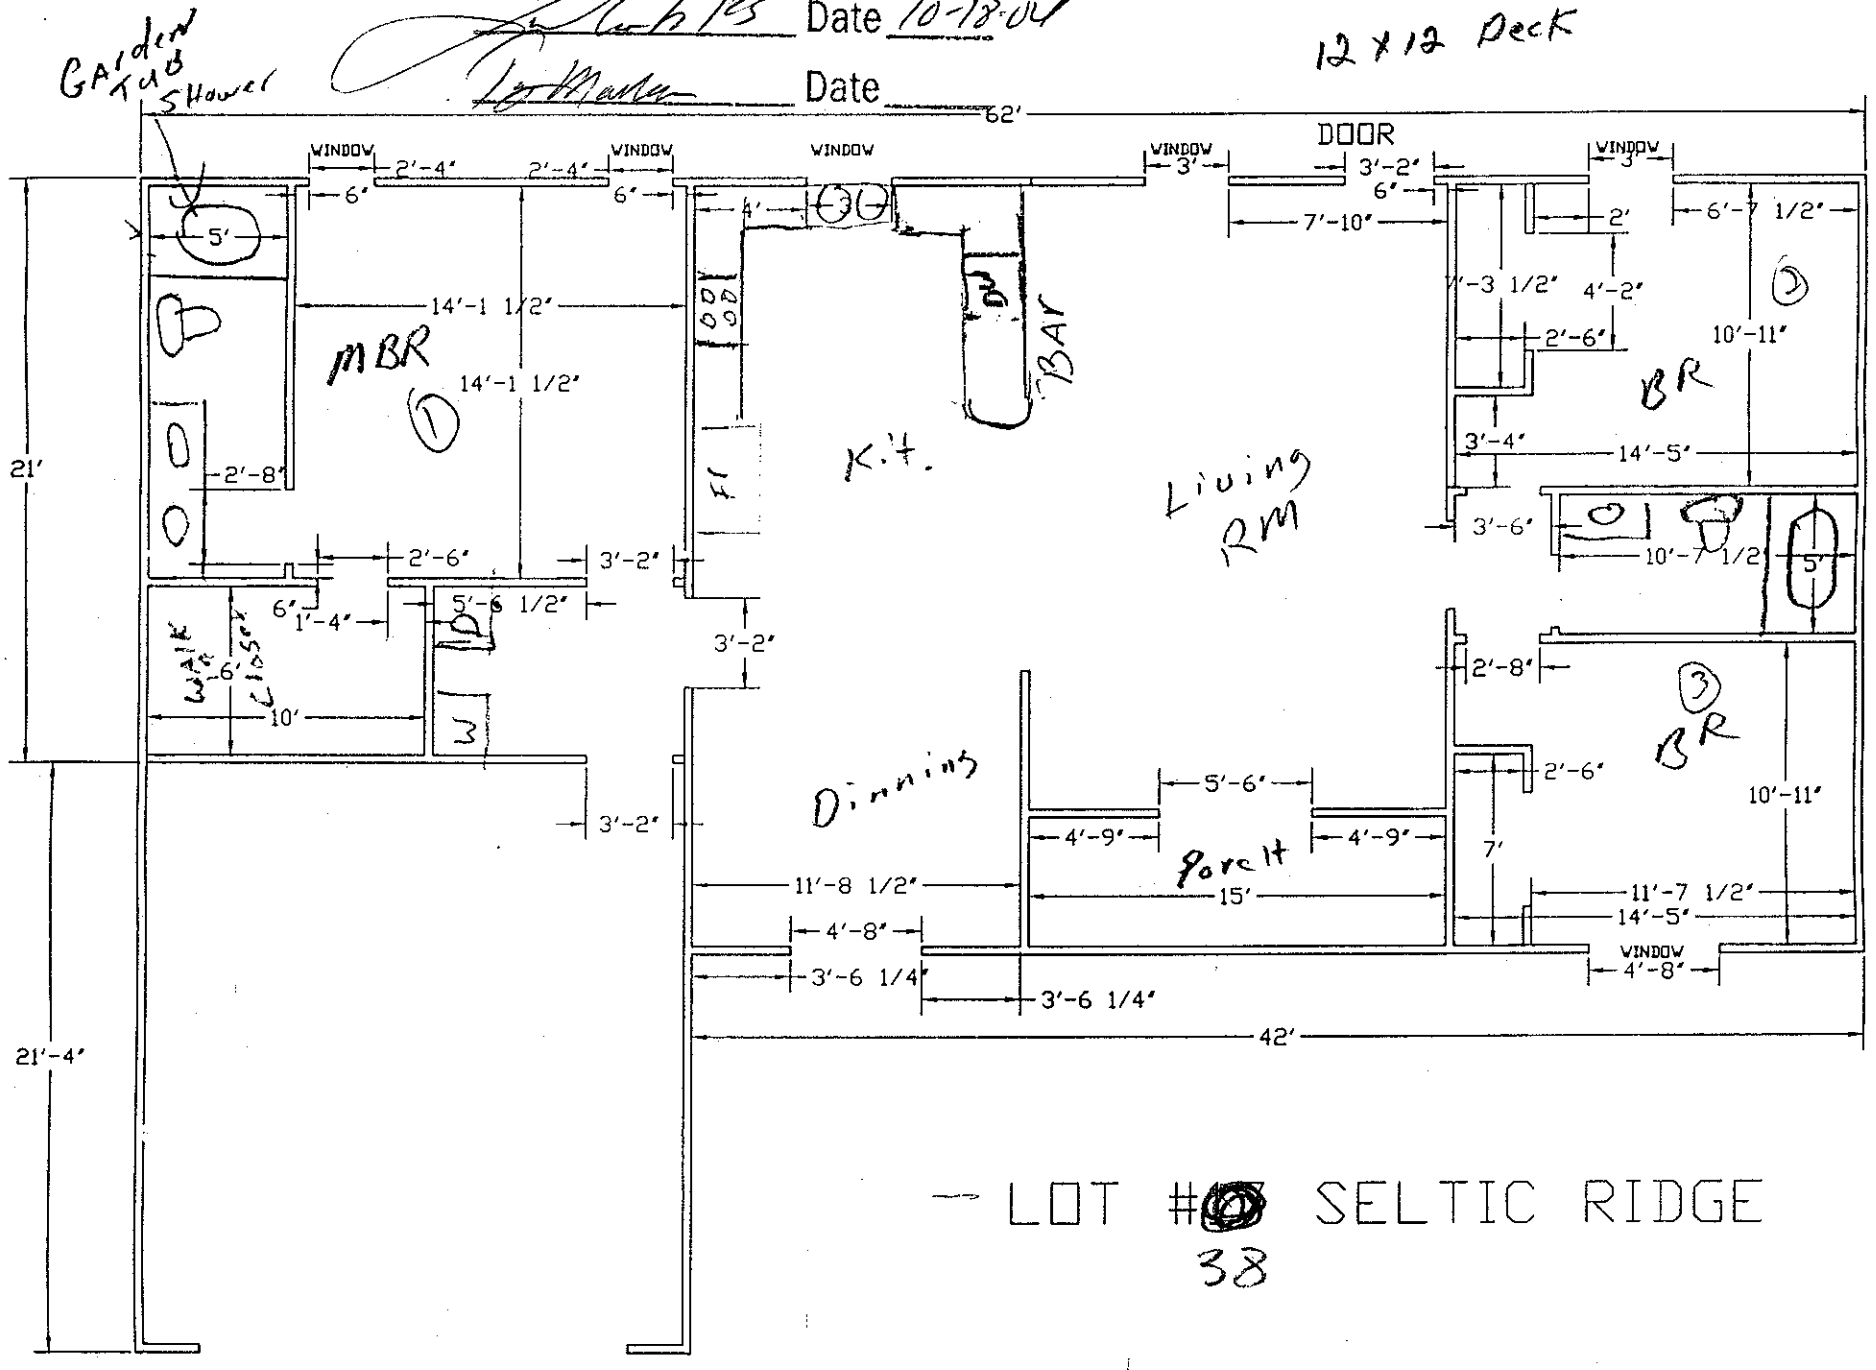

LOT # 38 SELTIC RIDGE