
Reverse Floor Plans

no deck

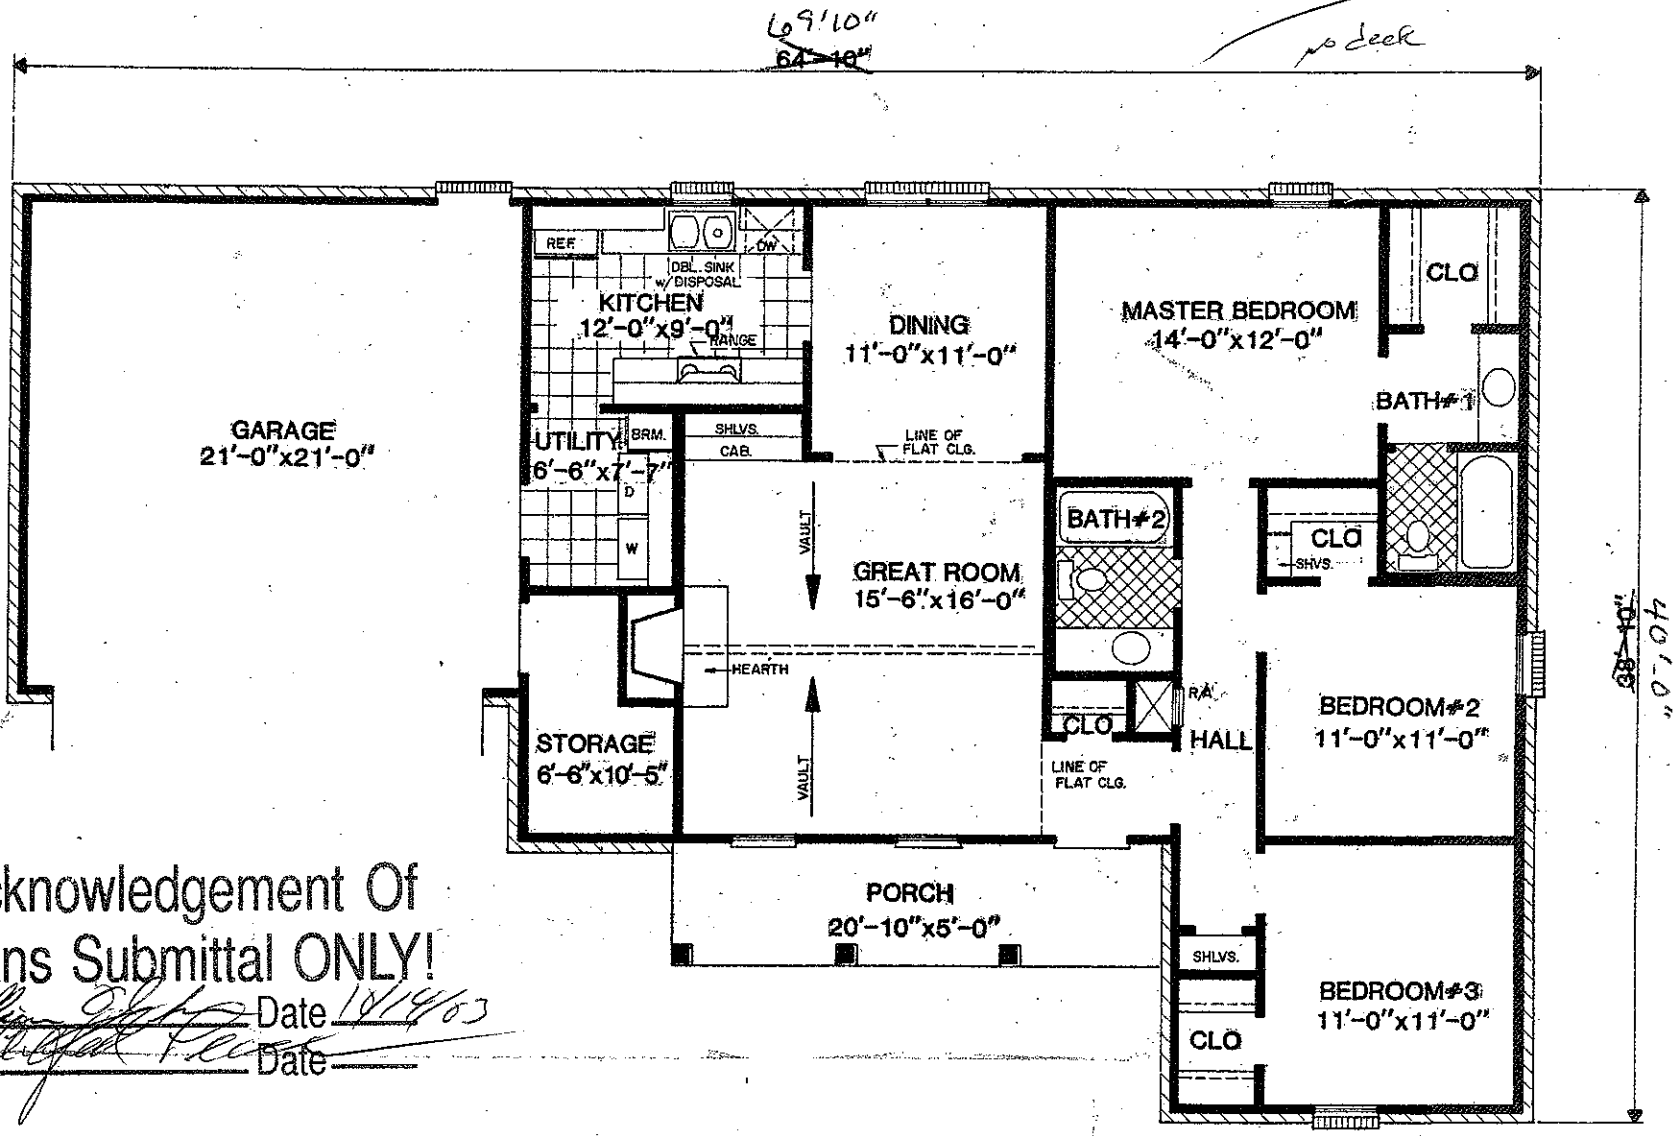

Acknowledgement Of
Plans Submittal ONLY!

Date 10/4/03

Date

FLOOR PLAN