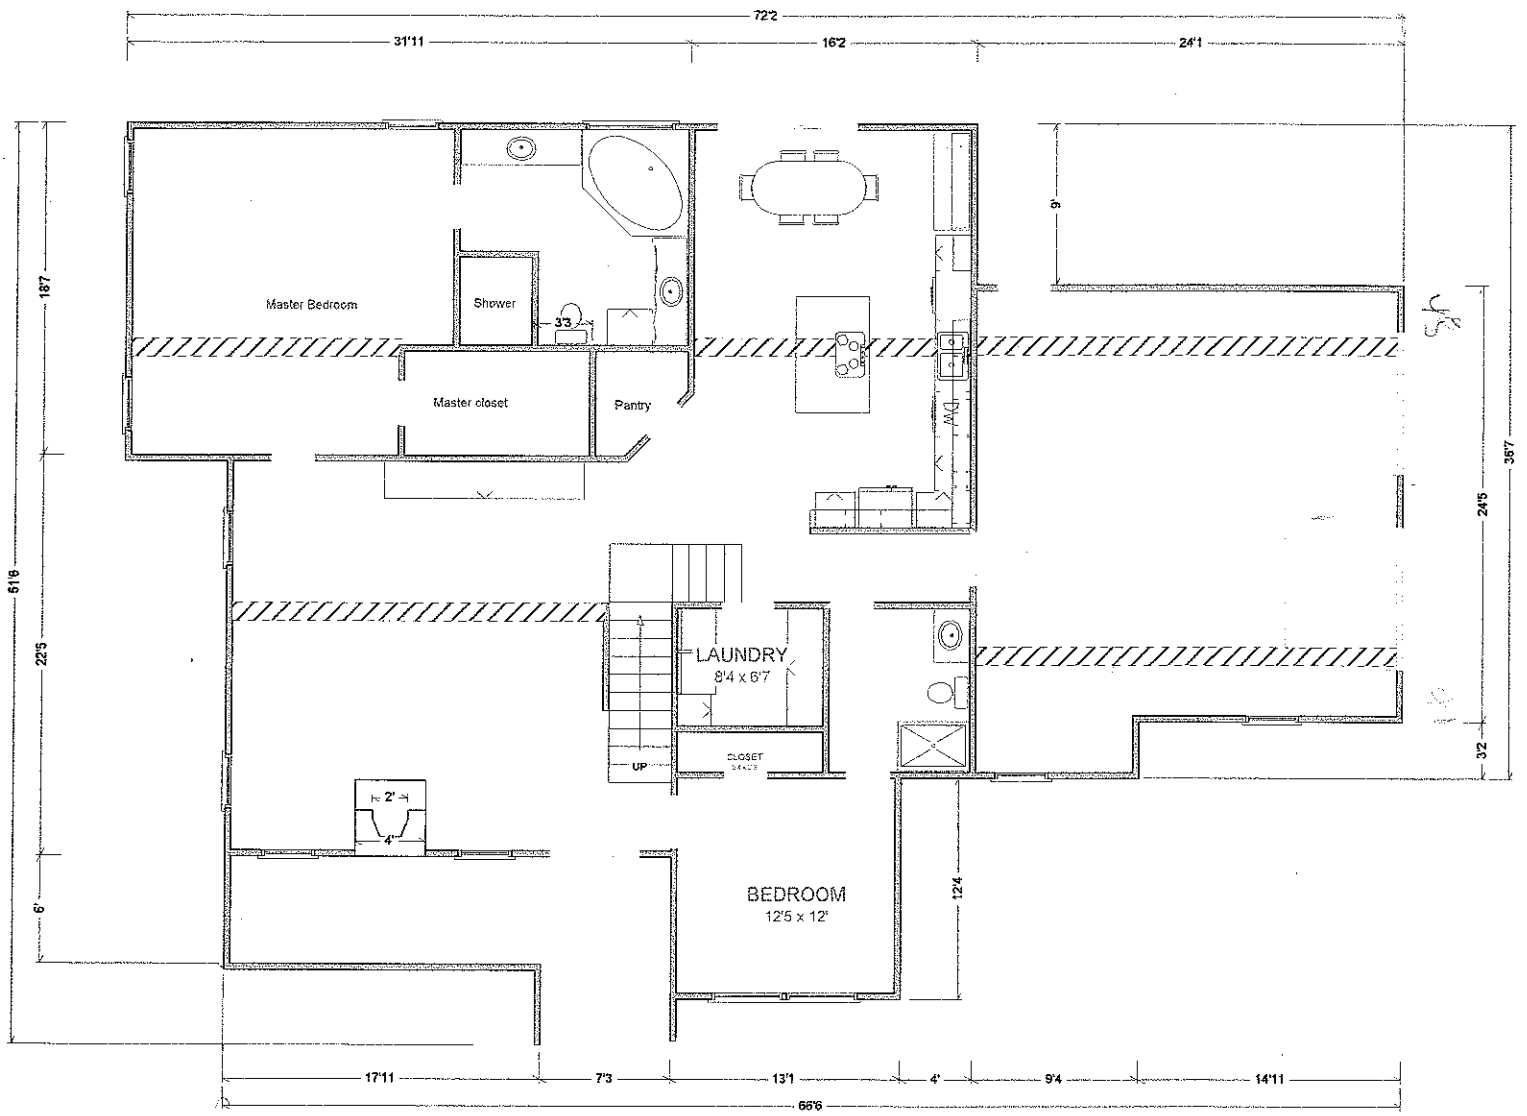



Approves 3 Bedrooms

Acknowledgement Of Plans Submittal ONLY!

Within 5 Yrs Date 12/03

_____ Date _____

LoAnn Eanhardt
12/03

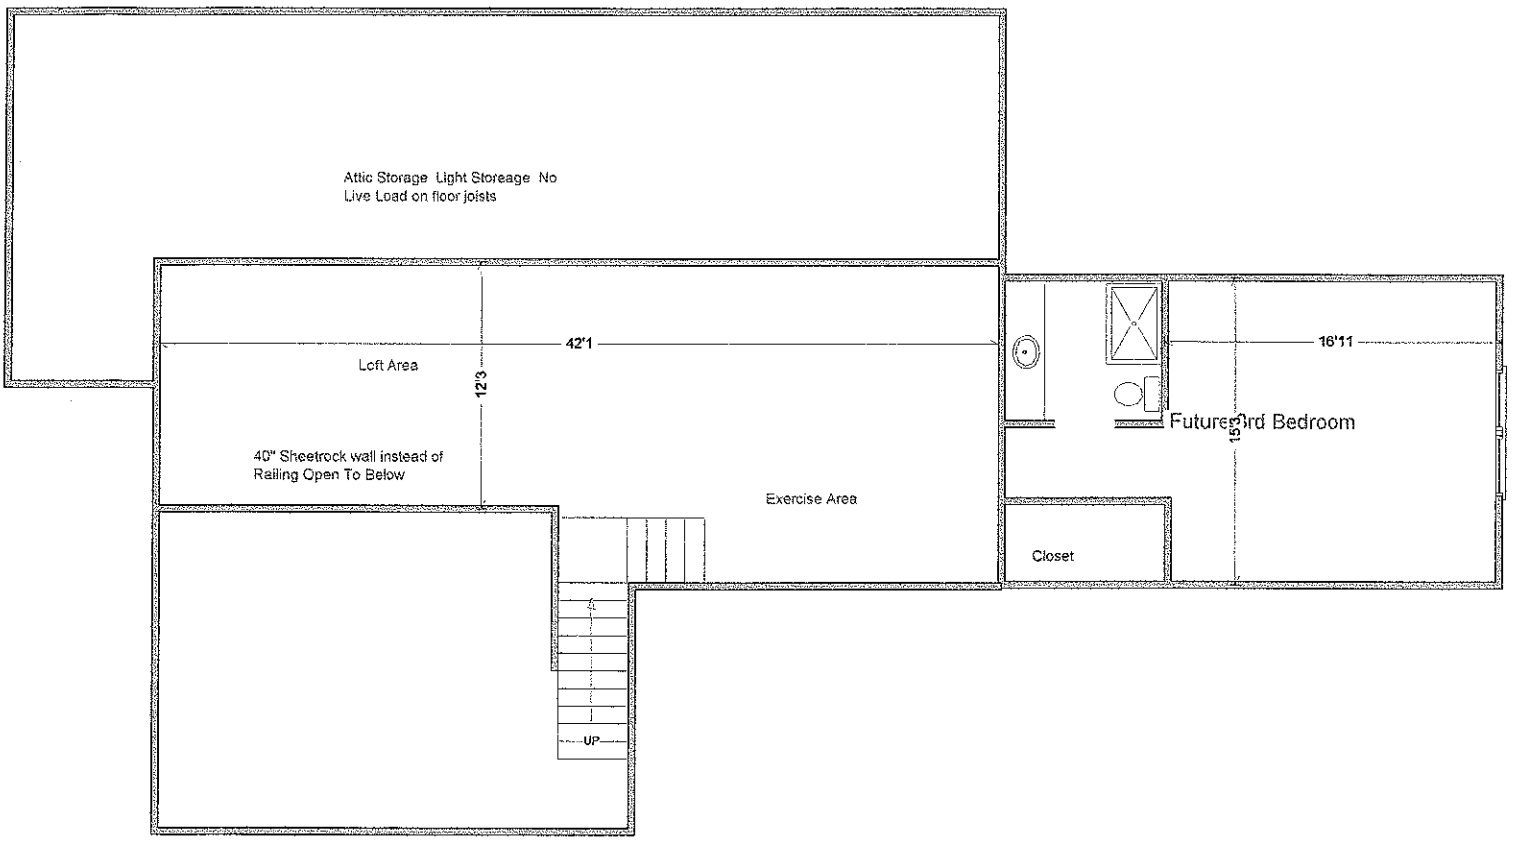

LIVING AREA
1115 sq ft

Lou Earnhardt
1/2/03