
PRESSURE MANIFOLD DESIGN

JAMES E. HITT, JR

ATTACHMENT TO P.D.# 25160

TAX MAP # 9A-9-A-146

DEERCROFT III, #146

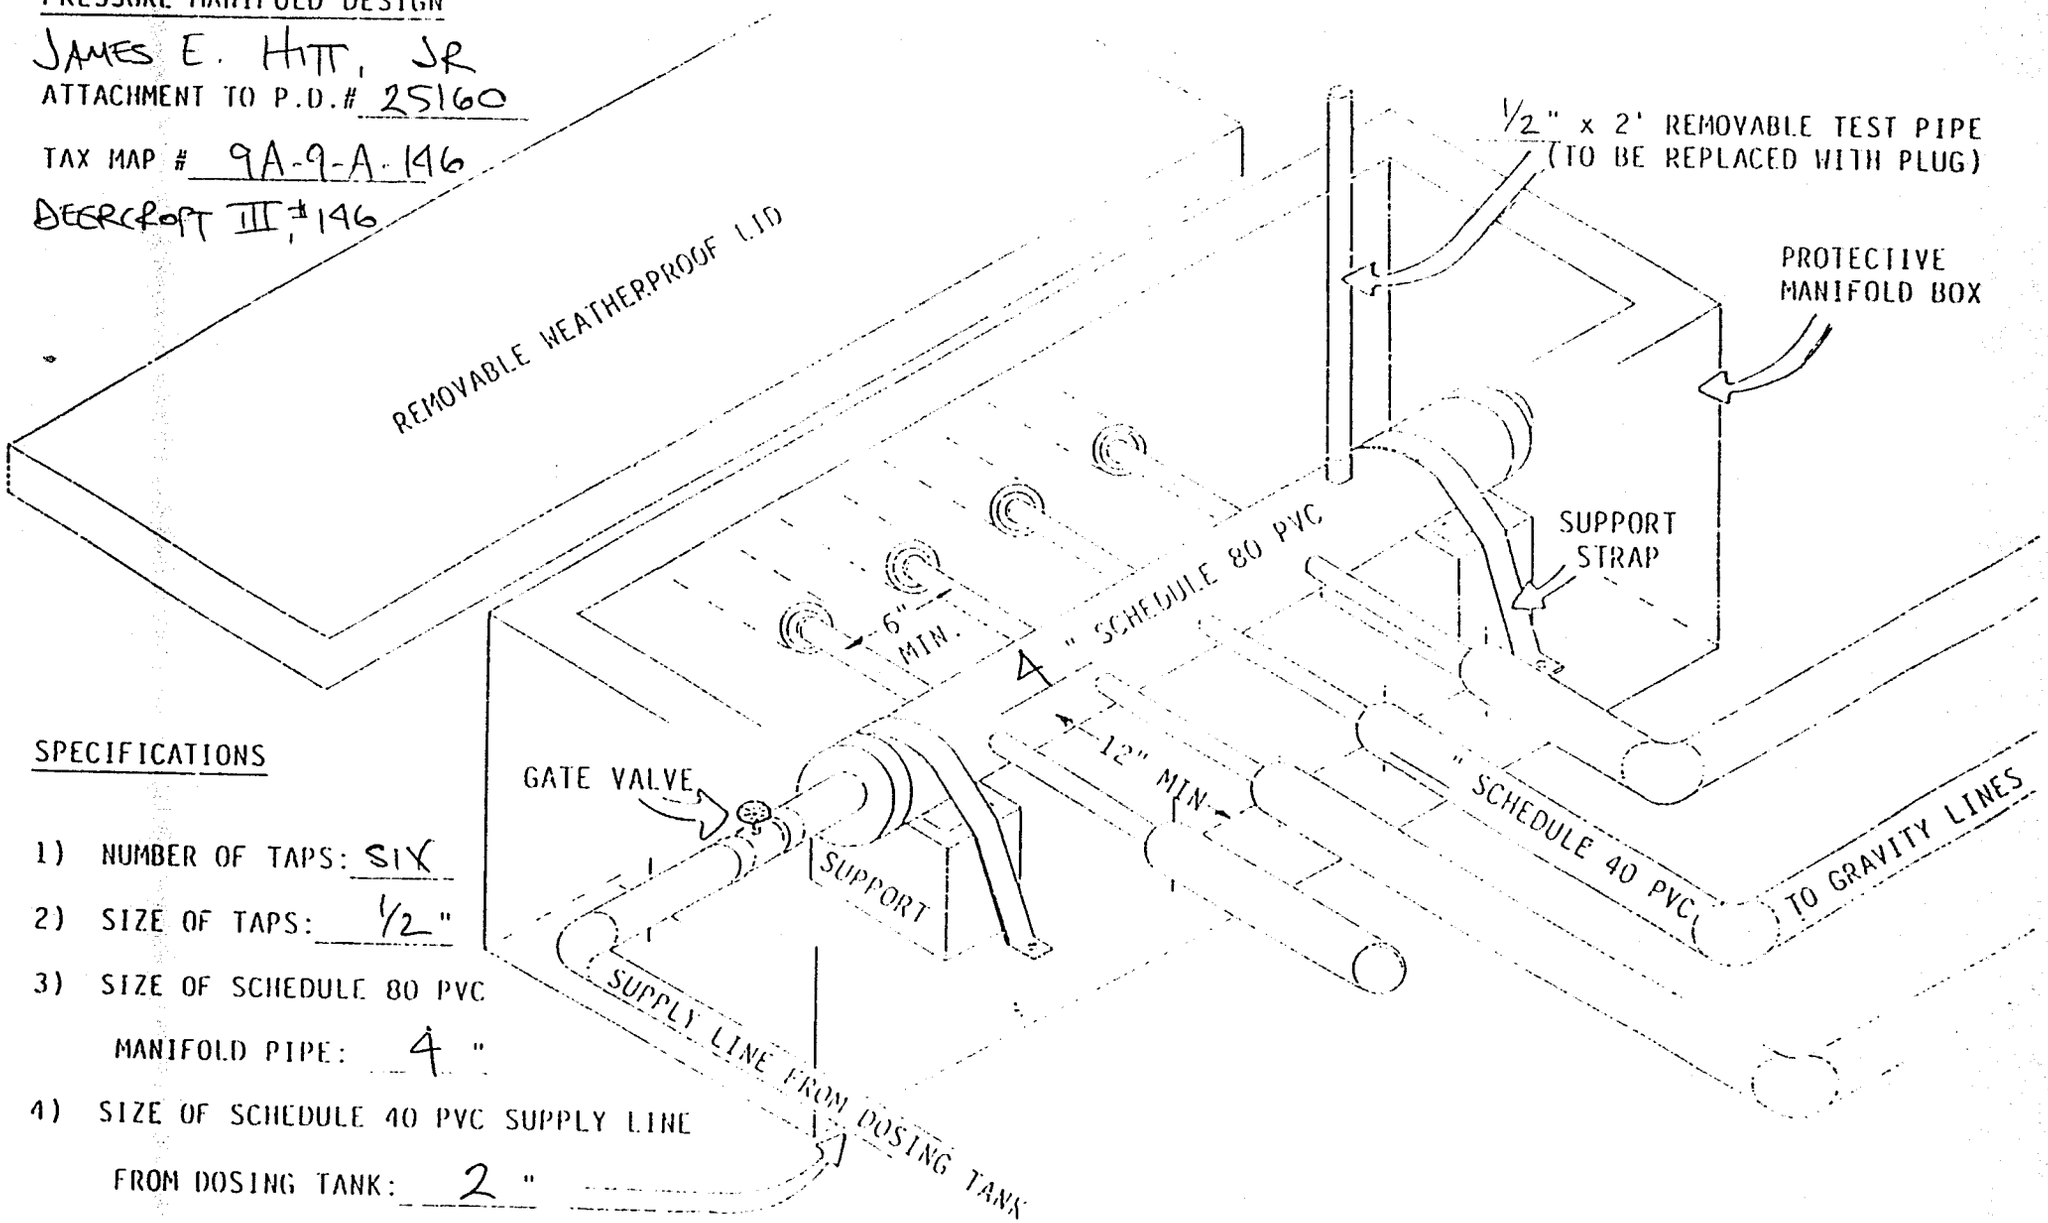

SPECIFICATIONS

1) NUMBER OF TAPS: SIX
2) SIZE OF TAPS: 1/2"
3) SIZE OF SCHEDULE 80 PVC MANIFOLD PIPE: 4"
4) SIZE OF SCHEDULE 40 PVC SUPPLY LINE FROM DOSING TANK: 2"