
**PRESSURE MANIFOLD DESIGN**

JOHN'S WELDING

ATTACHMENT TO P.D.# 089188

TAX MAP #4726617537

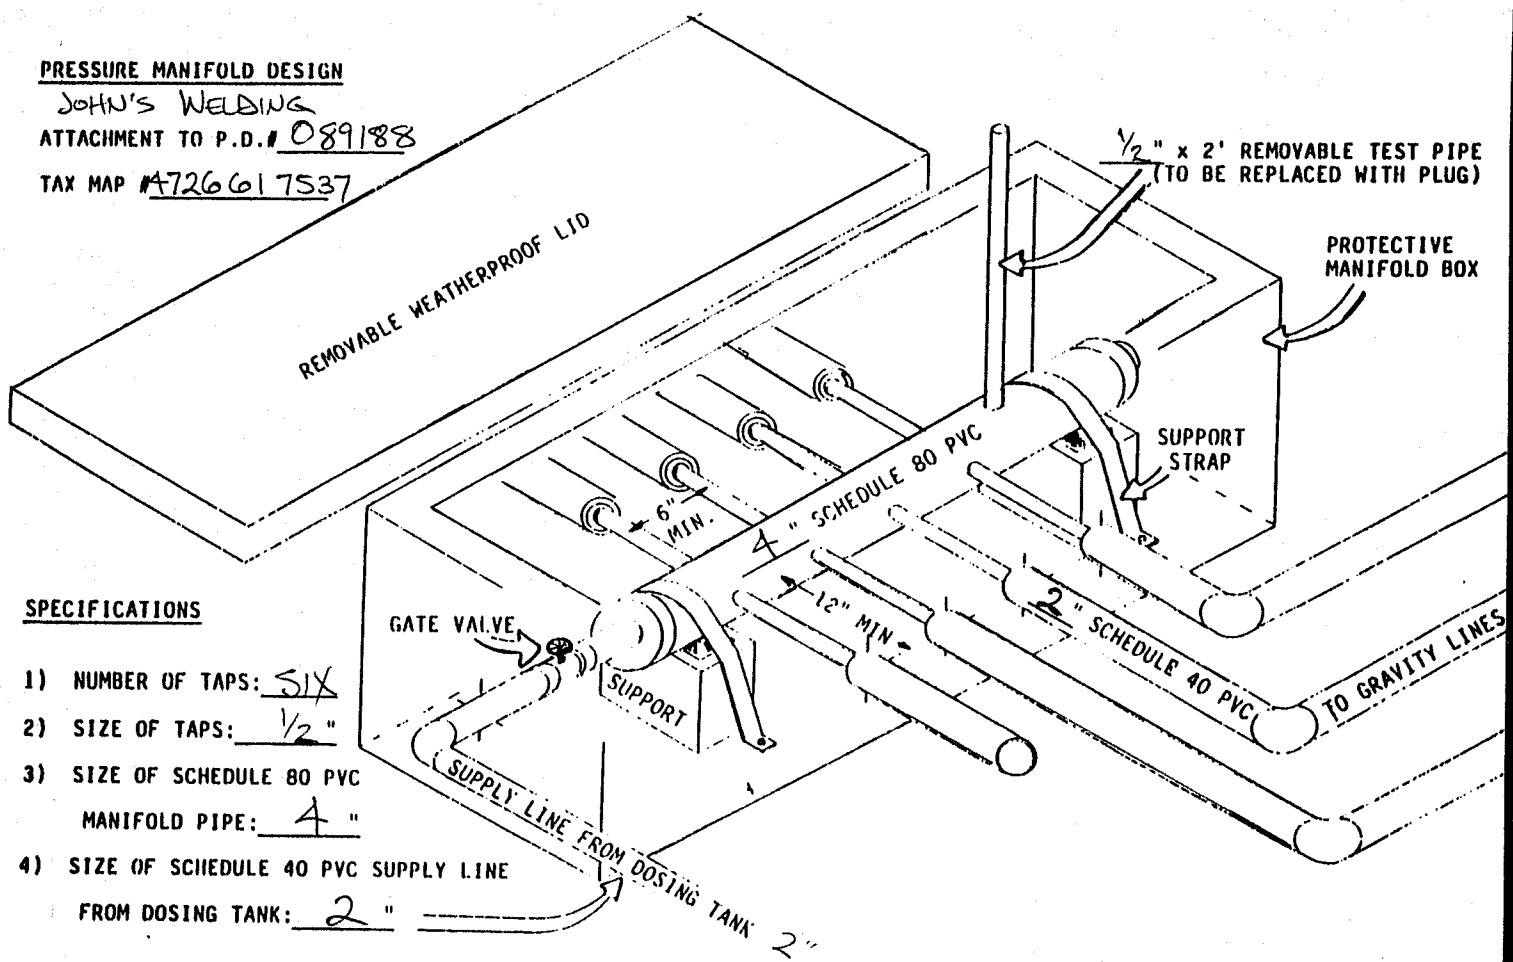


**SPECIFICATIONS**

1) NUMBER OF TAPS: SIX
2) SIZE OF TAPS: ½"
3) SIZE OF SCHEDULE 80 PVC MANIFOLD PIPE: 4"
4) SIZE OF SCHEDULE 40 PVC SUPPLY LINE FROM DOSING TANK: 2"