
PRESSURE MANIFOLD DESIGN

FAWNWOOD I, LOT #9

ATTACHMENT TO P.D.# 079053

TAX MAP # 4726 70 9215 (9)

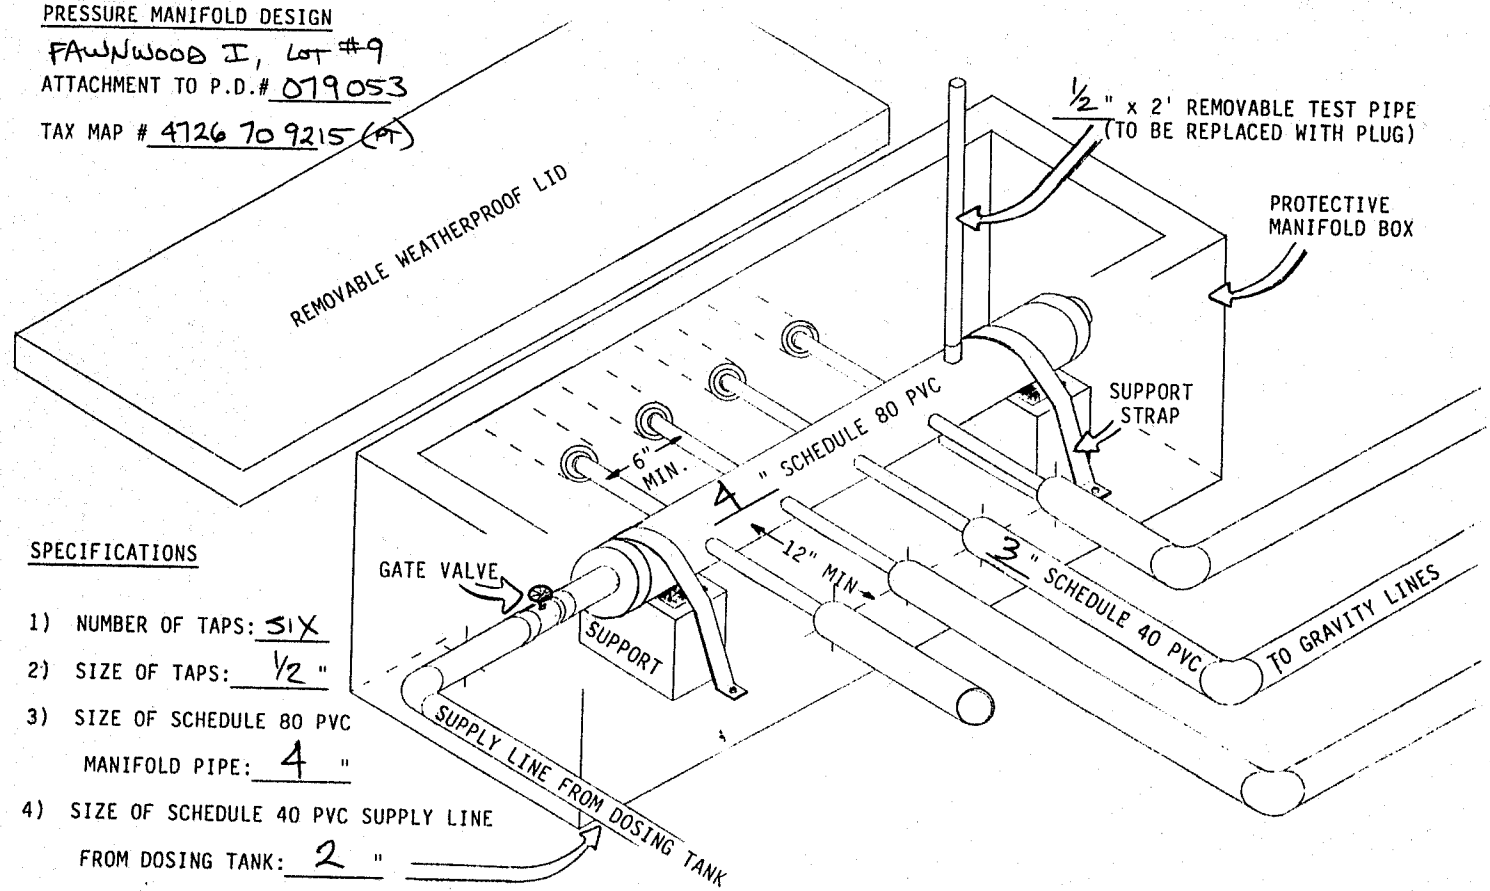

SPECIFICATIONS

1) NUMBER OF TAPS: SIX
2) SIZE OF TAPS: 1/2 "
3) SIZE OF SCHEDULE 80 PVC MANIFOLD PIPE: 4 "
4) SIZE OF SCHEDULE 40 PVC SUPPLY LINE FROM DOSING TANK: 2 "