
Approved 3 Bedrooms

Acknowledgement Of
Plans Submittal ONLY!
Date 2/5/03
Date 2/5/03

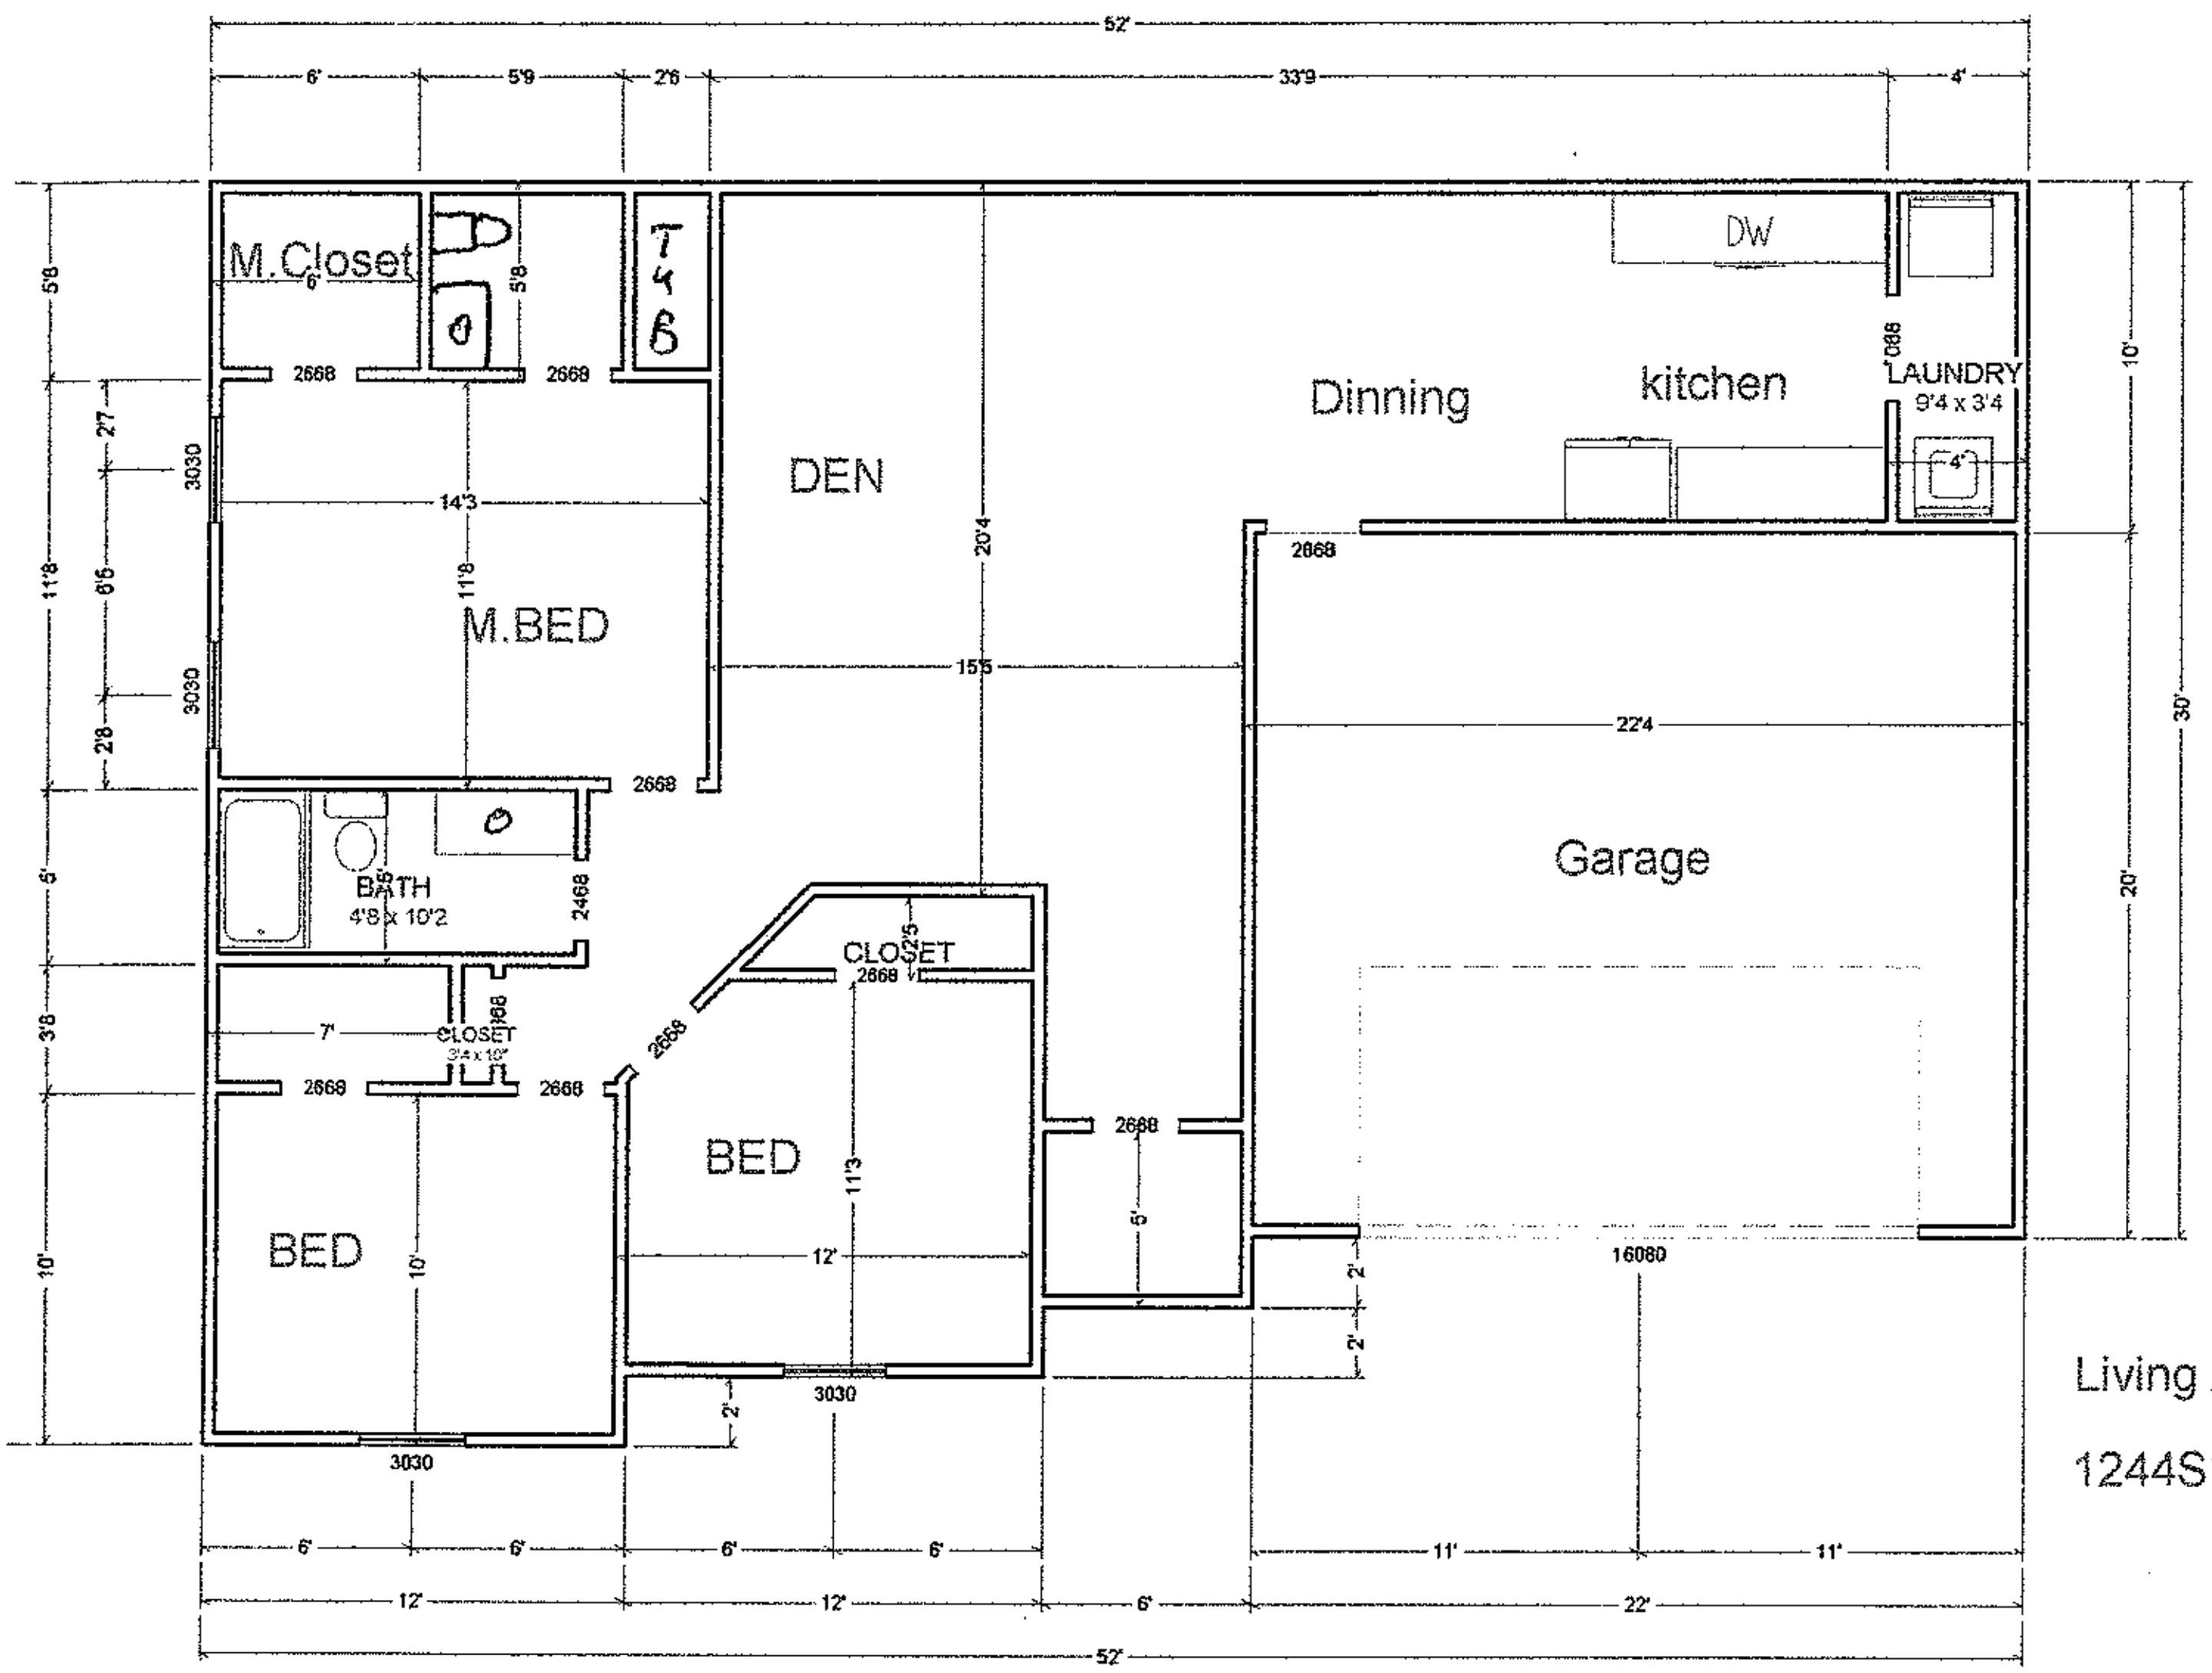

Living Area

1244SF

Lot 33