
Acknowledgement Of
Plans Submittal ONLY!

Date 4/16/24

Date 4/16/24

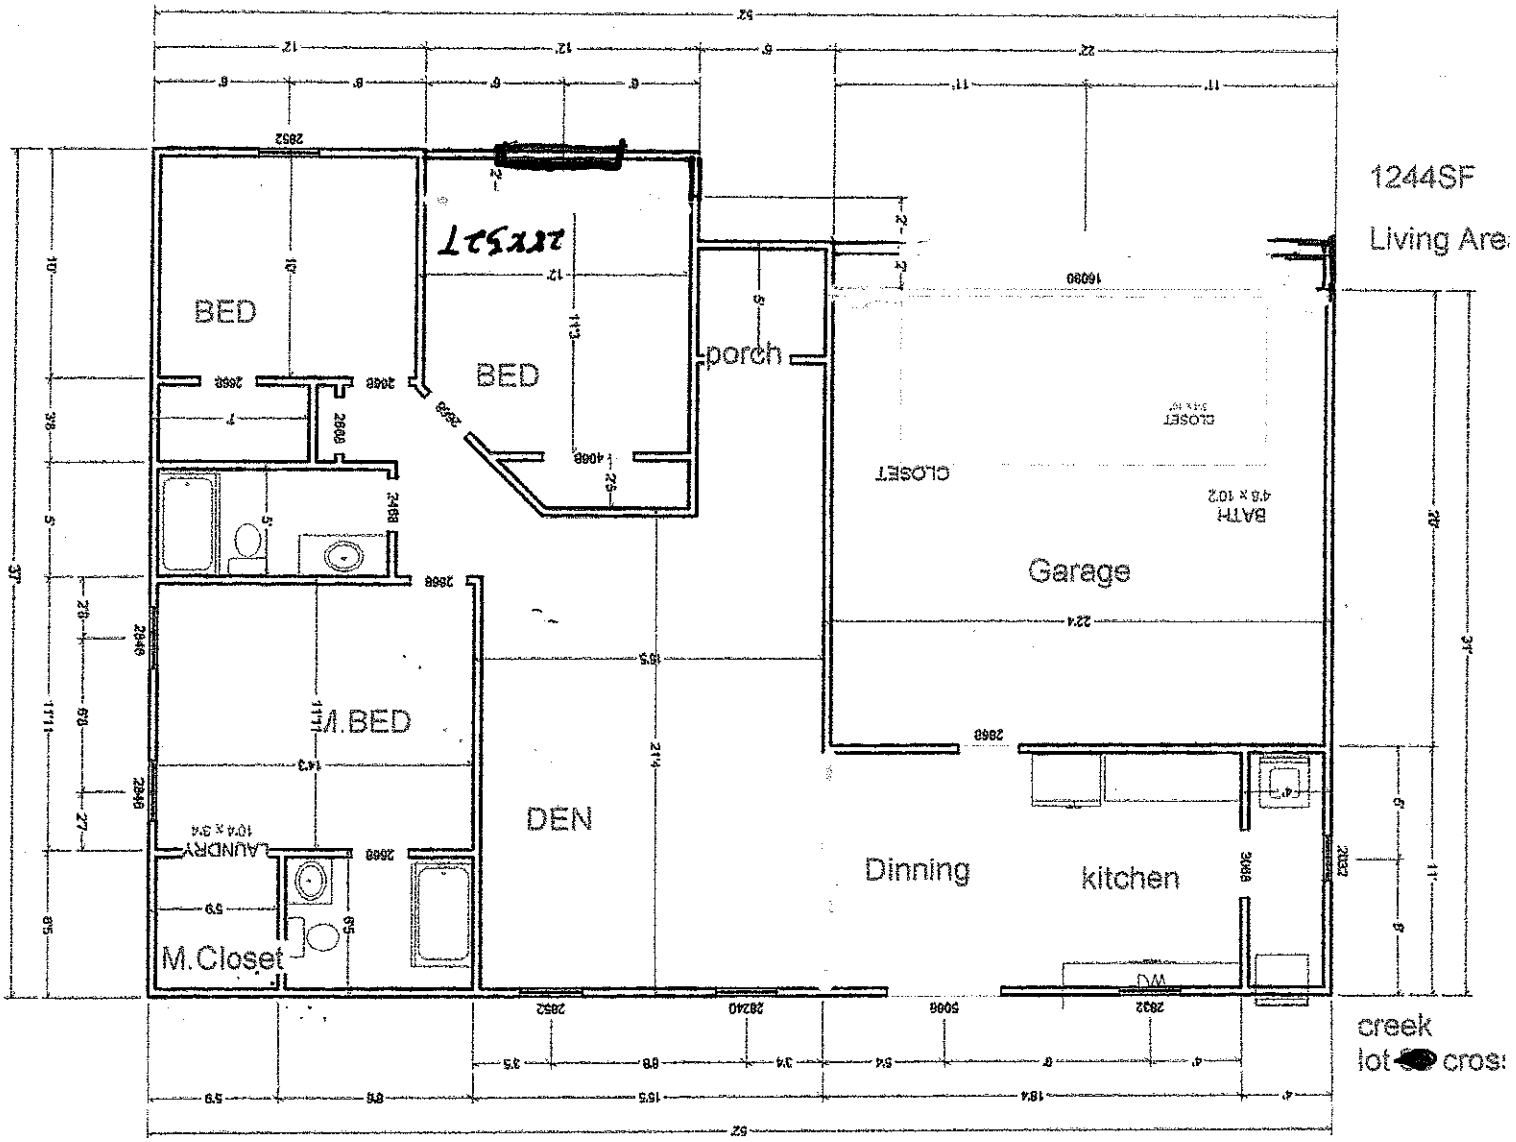

Samuel Scott
Lot 36
Cross Creek

06