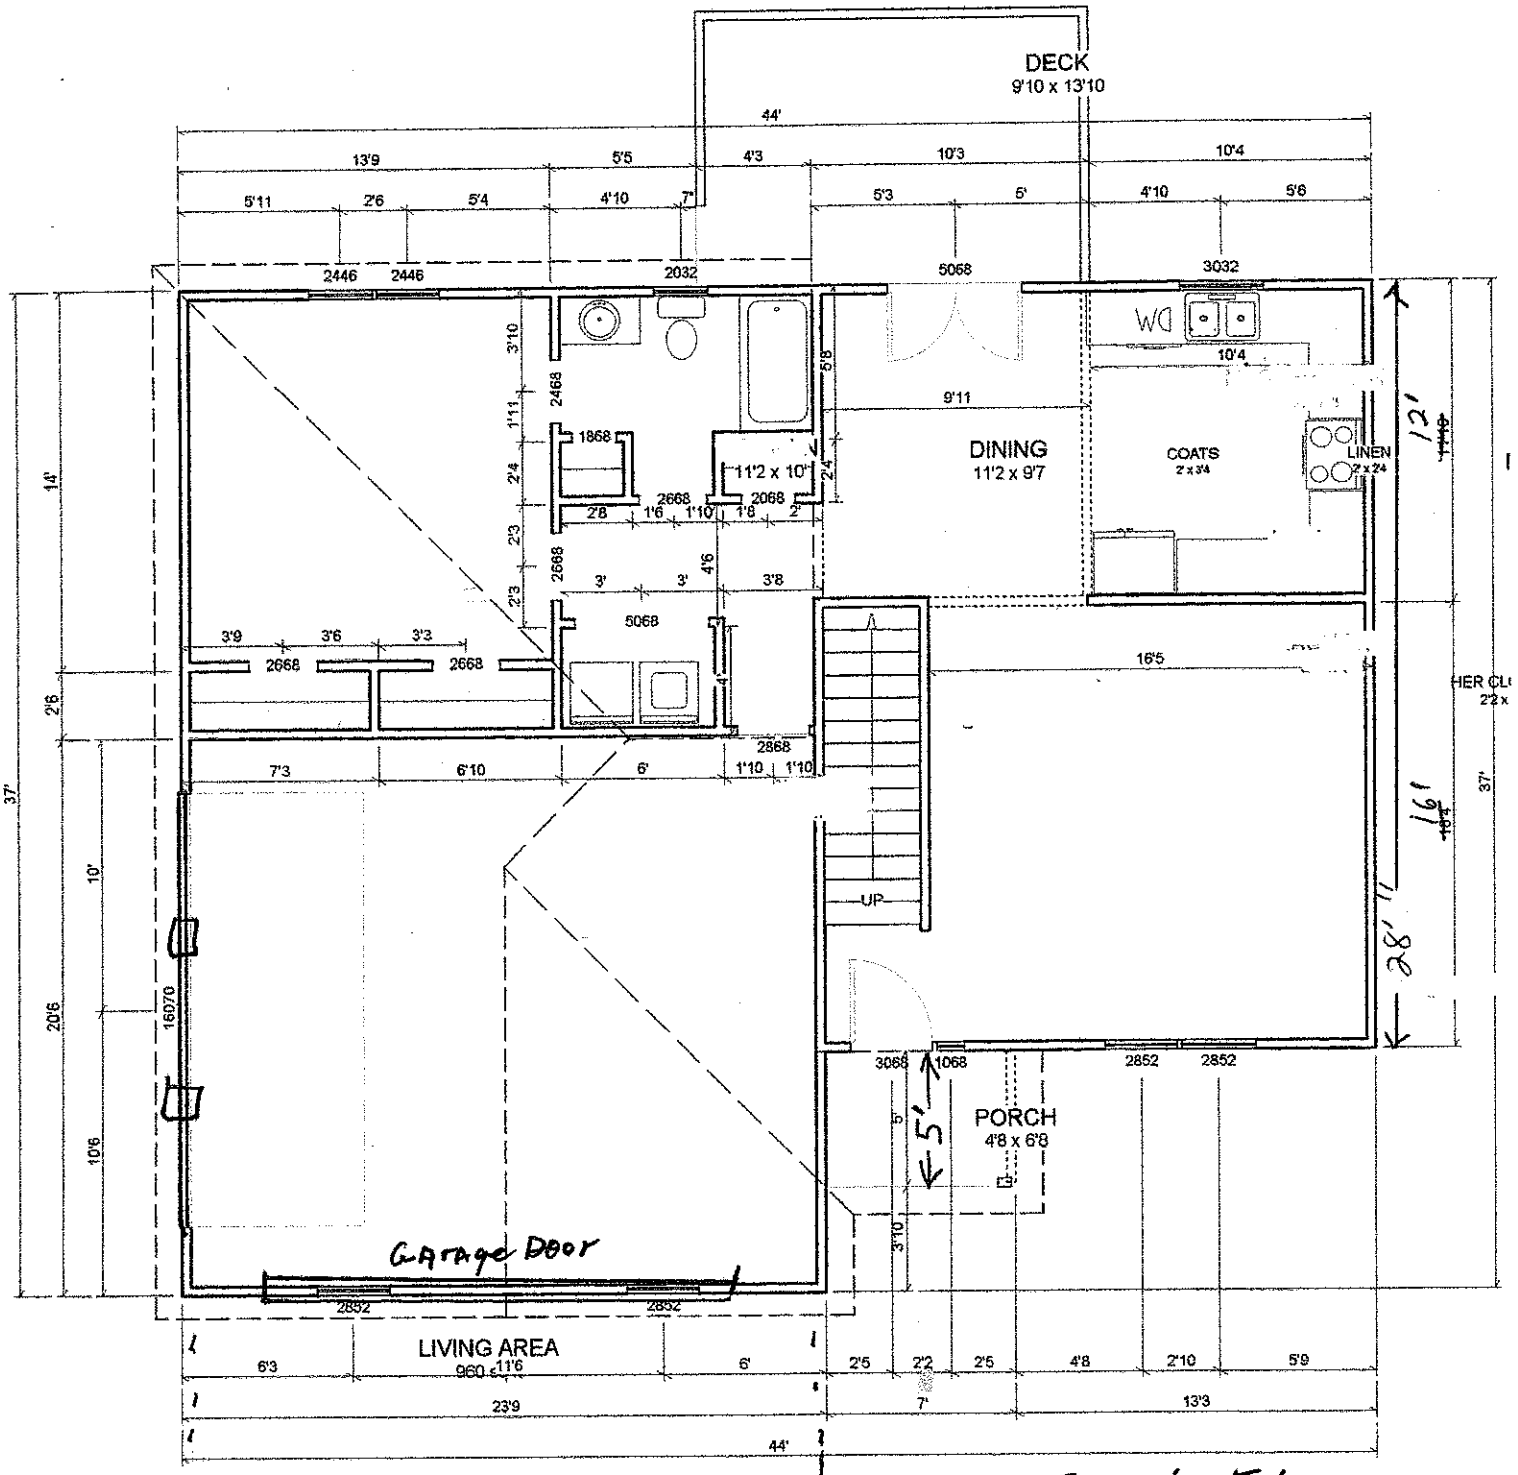



First Floor

Acknowledgement Of
Plans Submittal ONLY!

_____ Date _____

_____ Date 1-8-04

Driveway

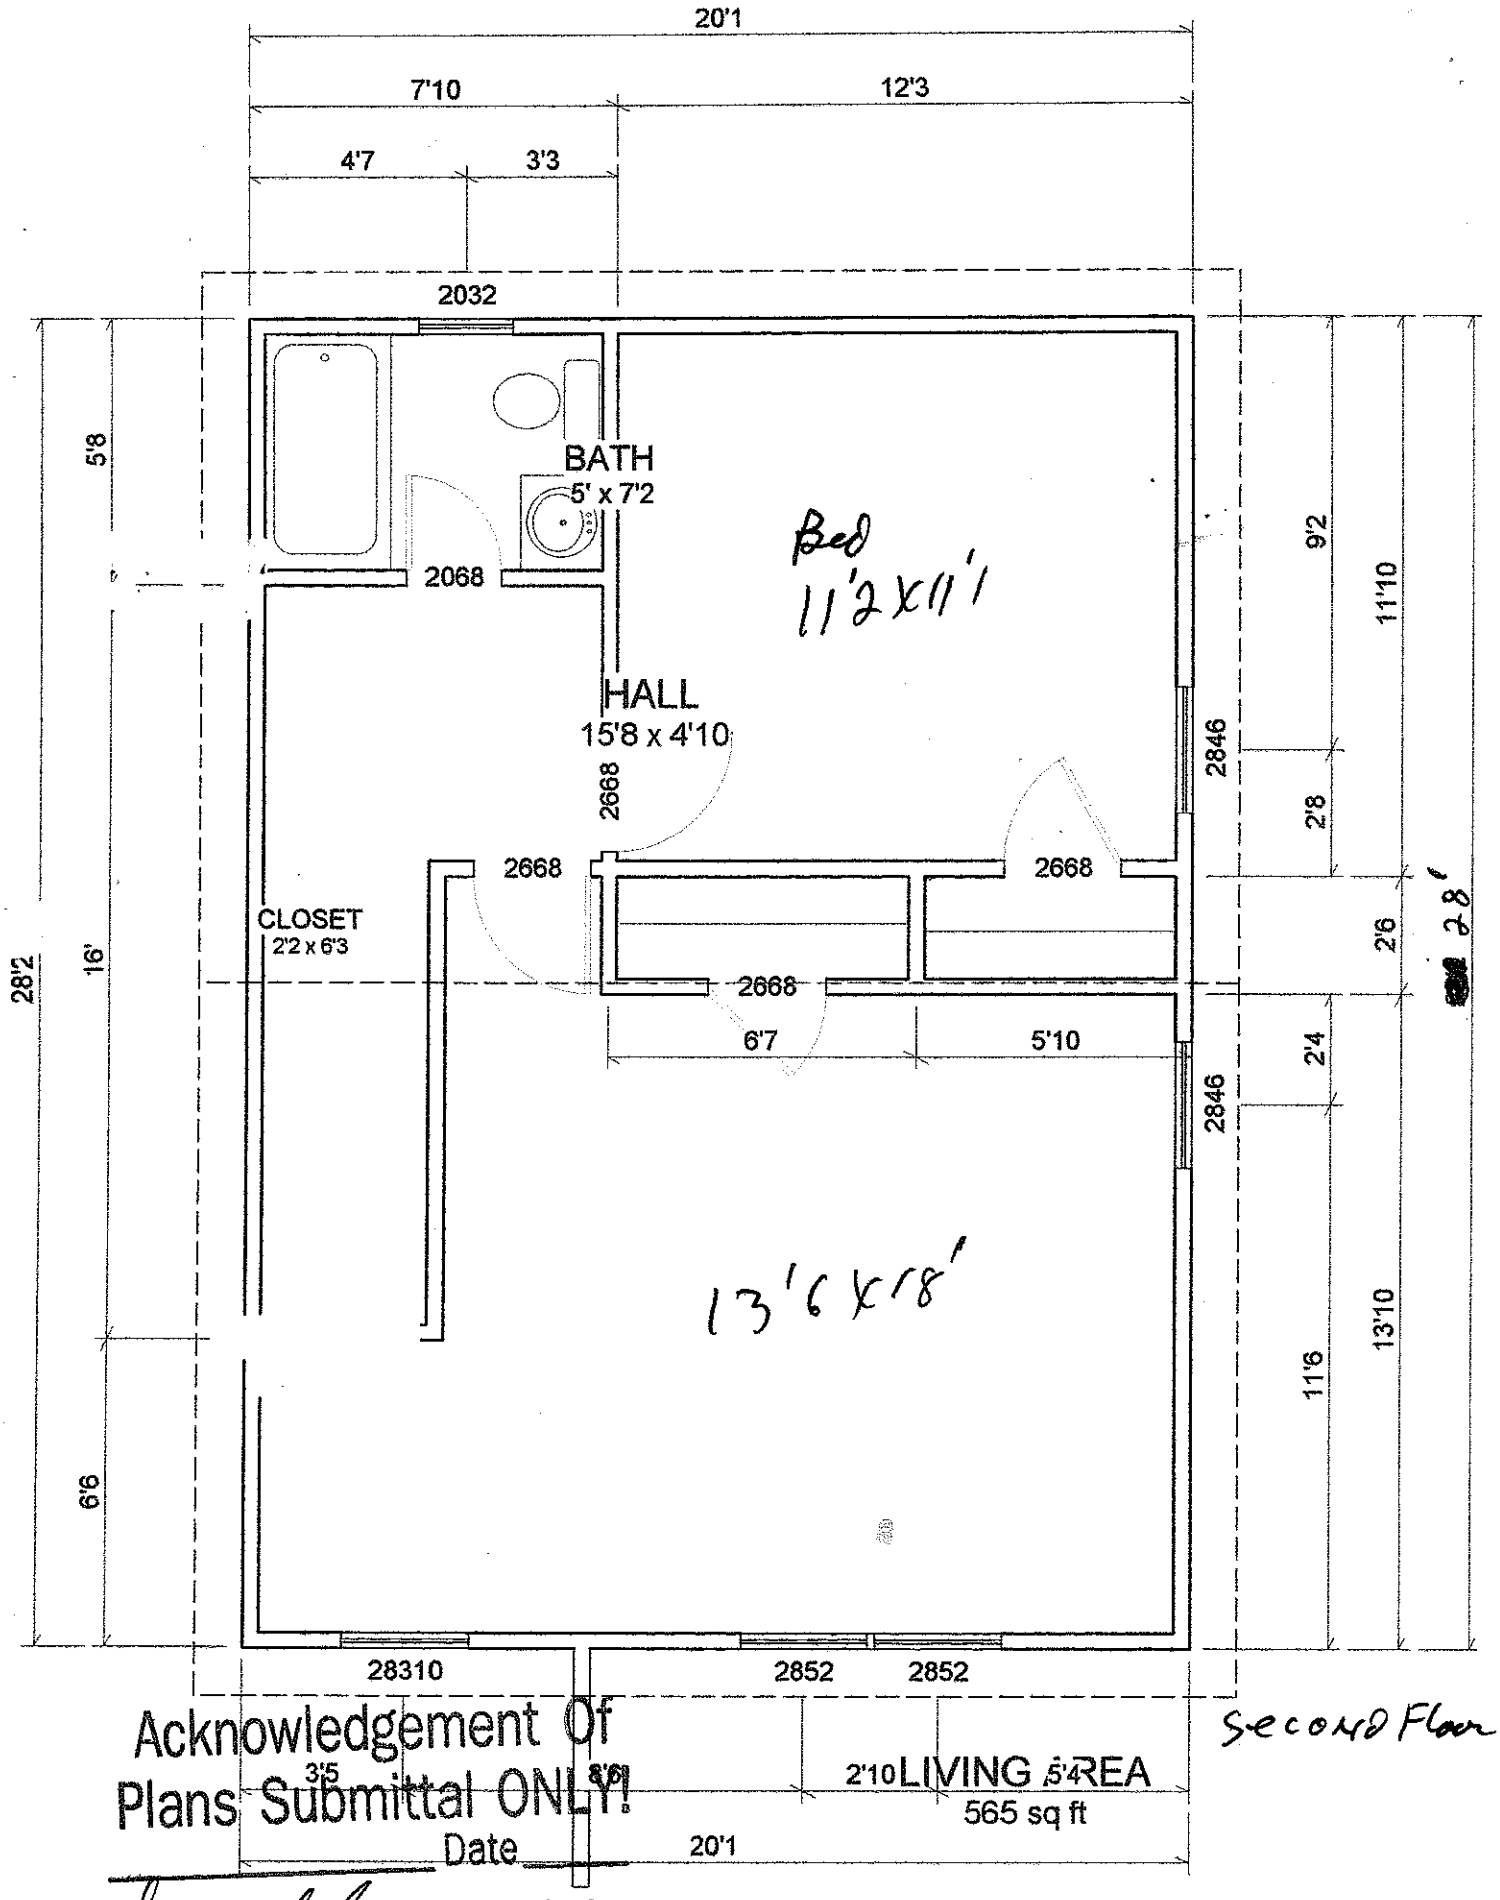

Second Floor

Acknowledgement Of
Plans Submittal ONLY!

Date

Date 1-8-04