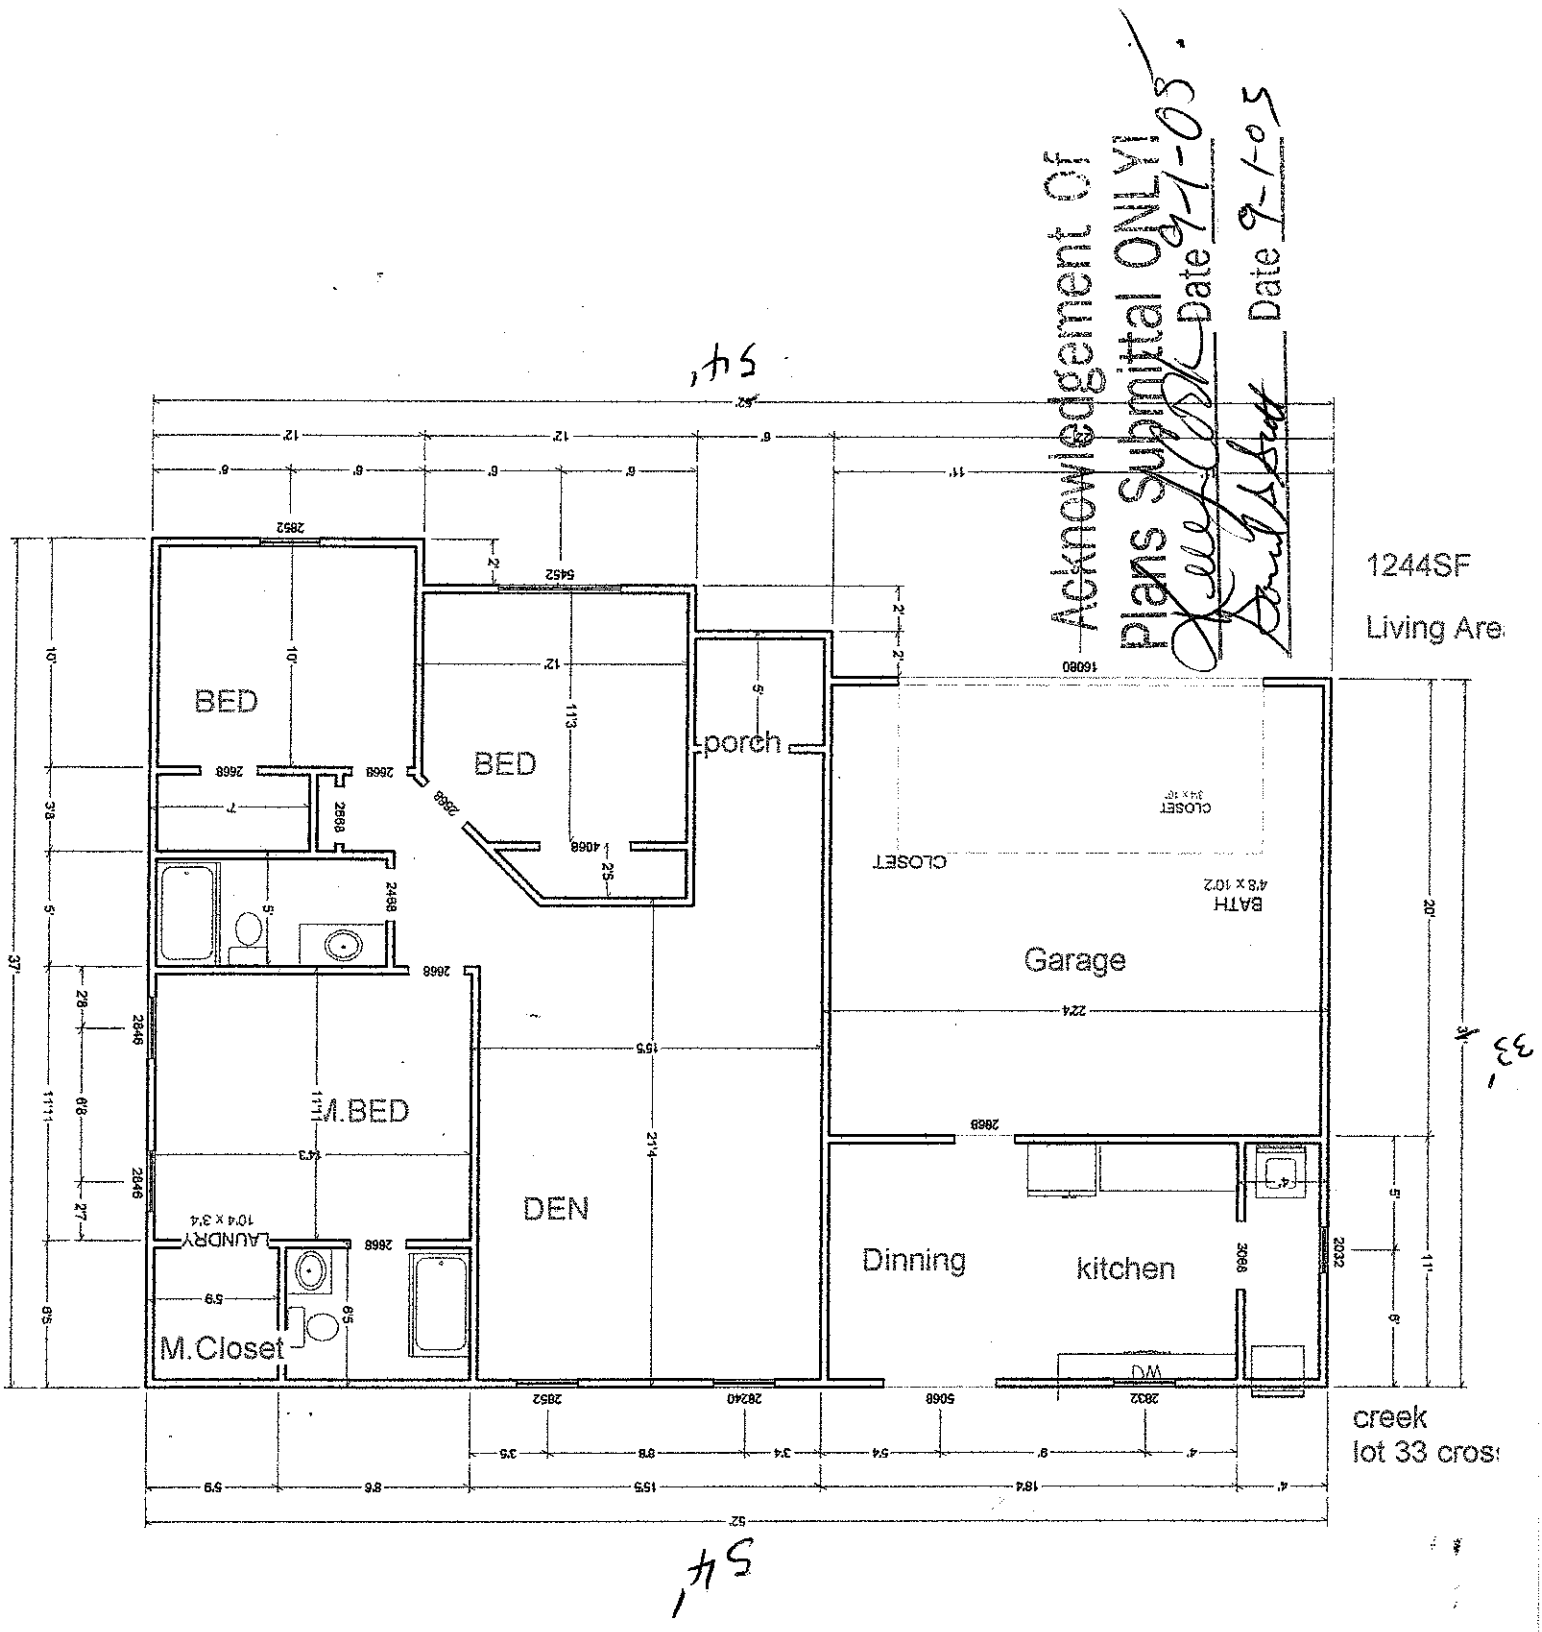

Acknowledgement of
Plans Submittal ONLY!
Date 9-1-05
Date 9-1-05
1244SF
Living Are
BED
BED
porch
Garage
CLOSET
BATH
M.BED
DEN
M.Closet
LAUNDRY
Dinning
kitchen
creek
lot 33 cros