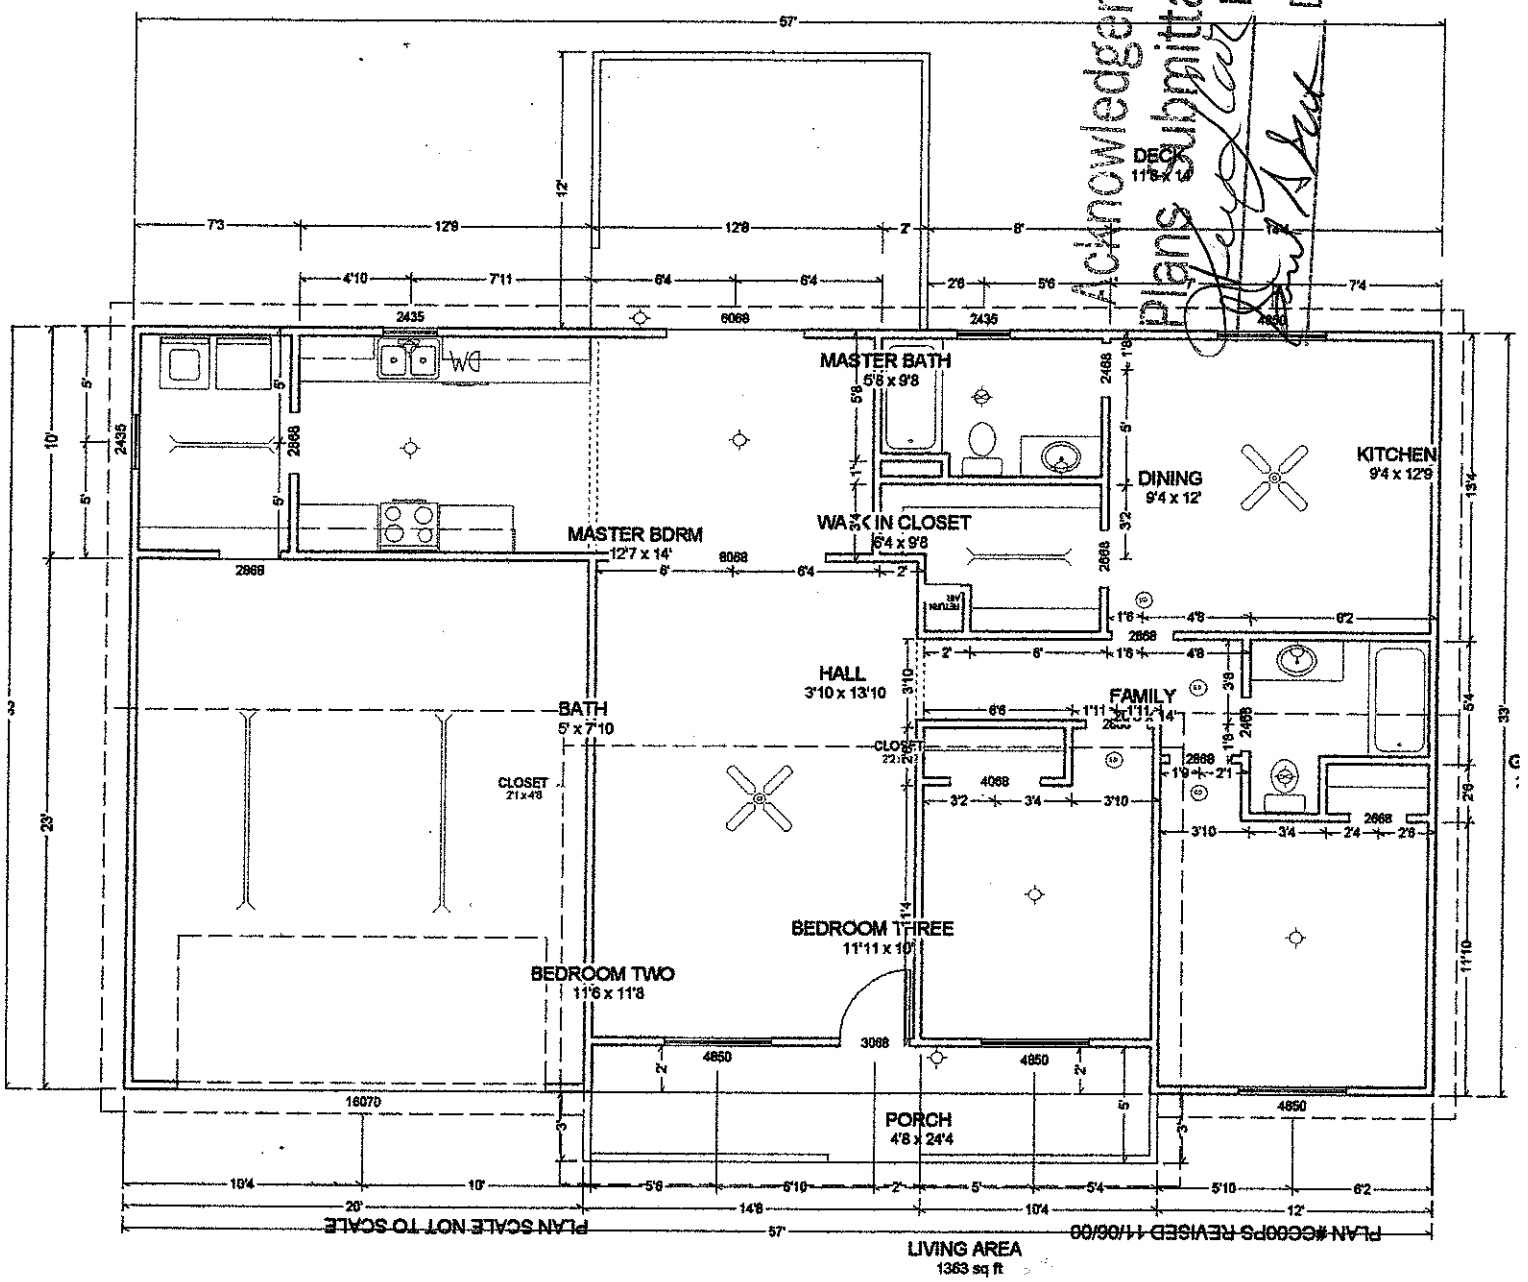

Acknowledgement of plans submittal ONLY!
Date 8-21-05
Date 9-1-05
57'
DECK
11'6 x 14'
MASTER BATH
5'6 x 9'8
KITCHEN
9'4 x 12'9
DINING
9'4 x 12'
WALK IN CLOSET
6'4 x 9'8
MASTER BDRM
12'7 x 14'
HALL
3'10 x 13'10
BATH
5' x 7'10
FAMILY
CLOSET
2'1x4'8
BEDROOM THREE
11'11 x 10'
BEDROOM TWO
11'6 x 11'8
PORCH
4'8 x 24'4
PLAN SCALE NOT TO SCALE
PLAN #GC00PS REVISED 11/06/00
LIVING AREA
1363 sq ft