
Ld. 17.

Acknowledge...
Plans Submittal ONLY
Date 19 Dec. 06
Date 12.19.06

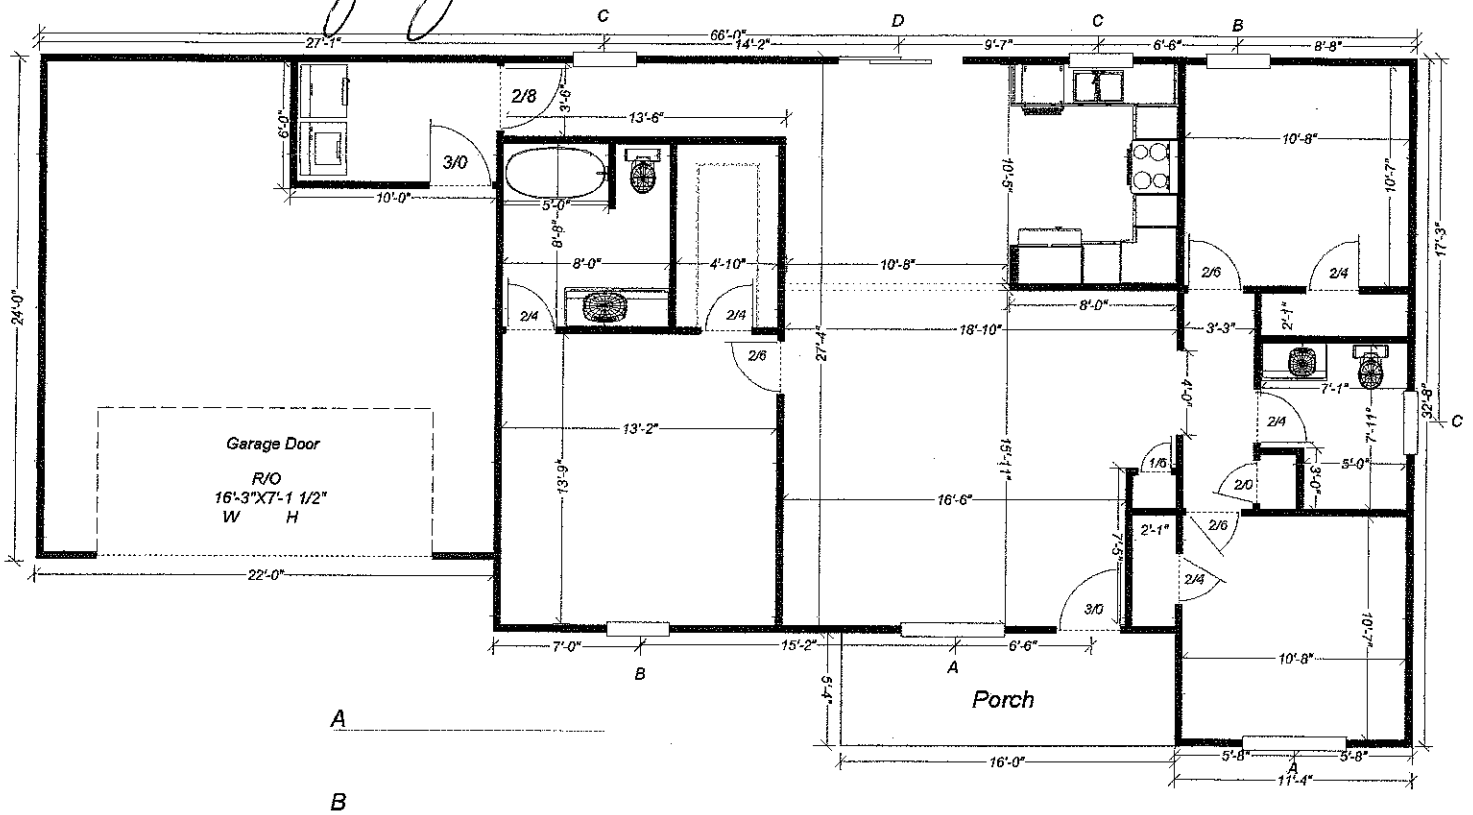

A _____

B _____

C _____

D _____

E _____

House	1,324 sq.ft.
Garage	288 sq.ft.
Porch	85 sq.ft.
Total	1,697sq.ft.

Plan the Federal.