
Lot 9

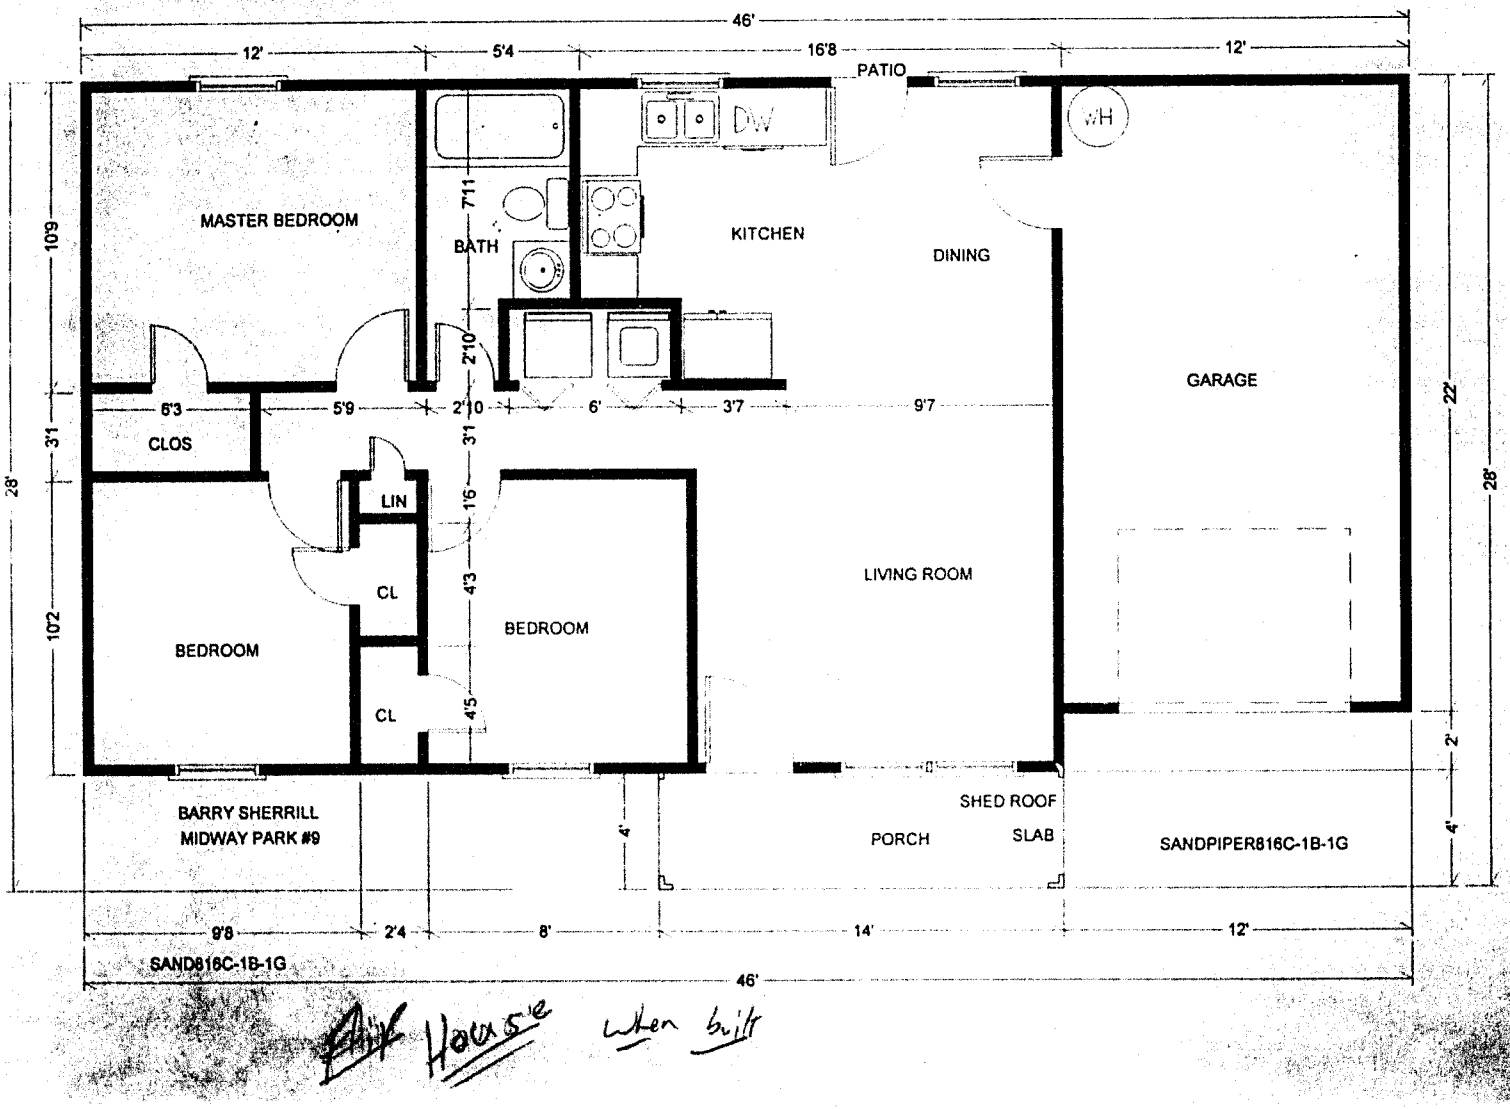

Front House when built