
Acknowledgement Of Plans Submittal ONLY!

Date 2-27-07

STEVE HEDRICK Date 2-22-07

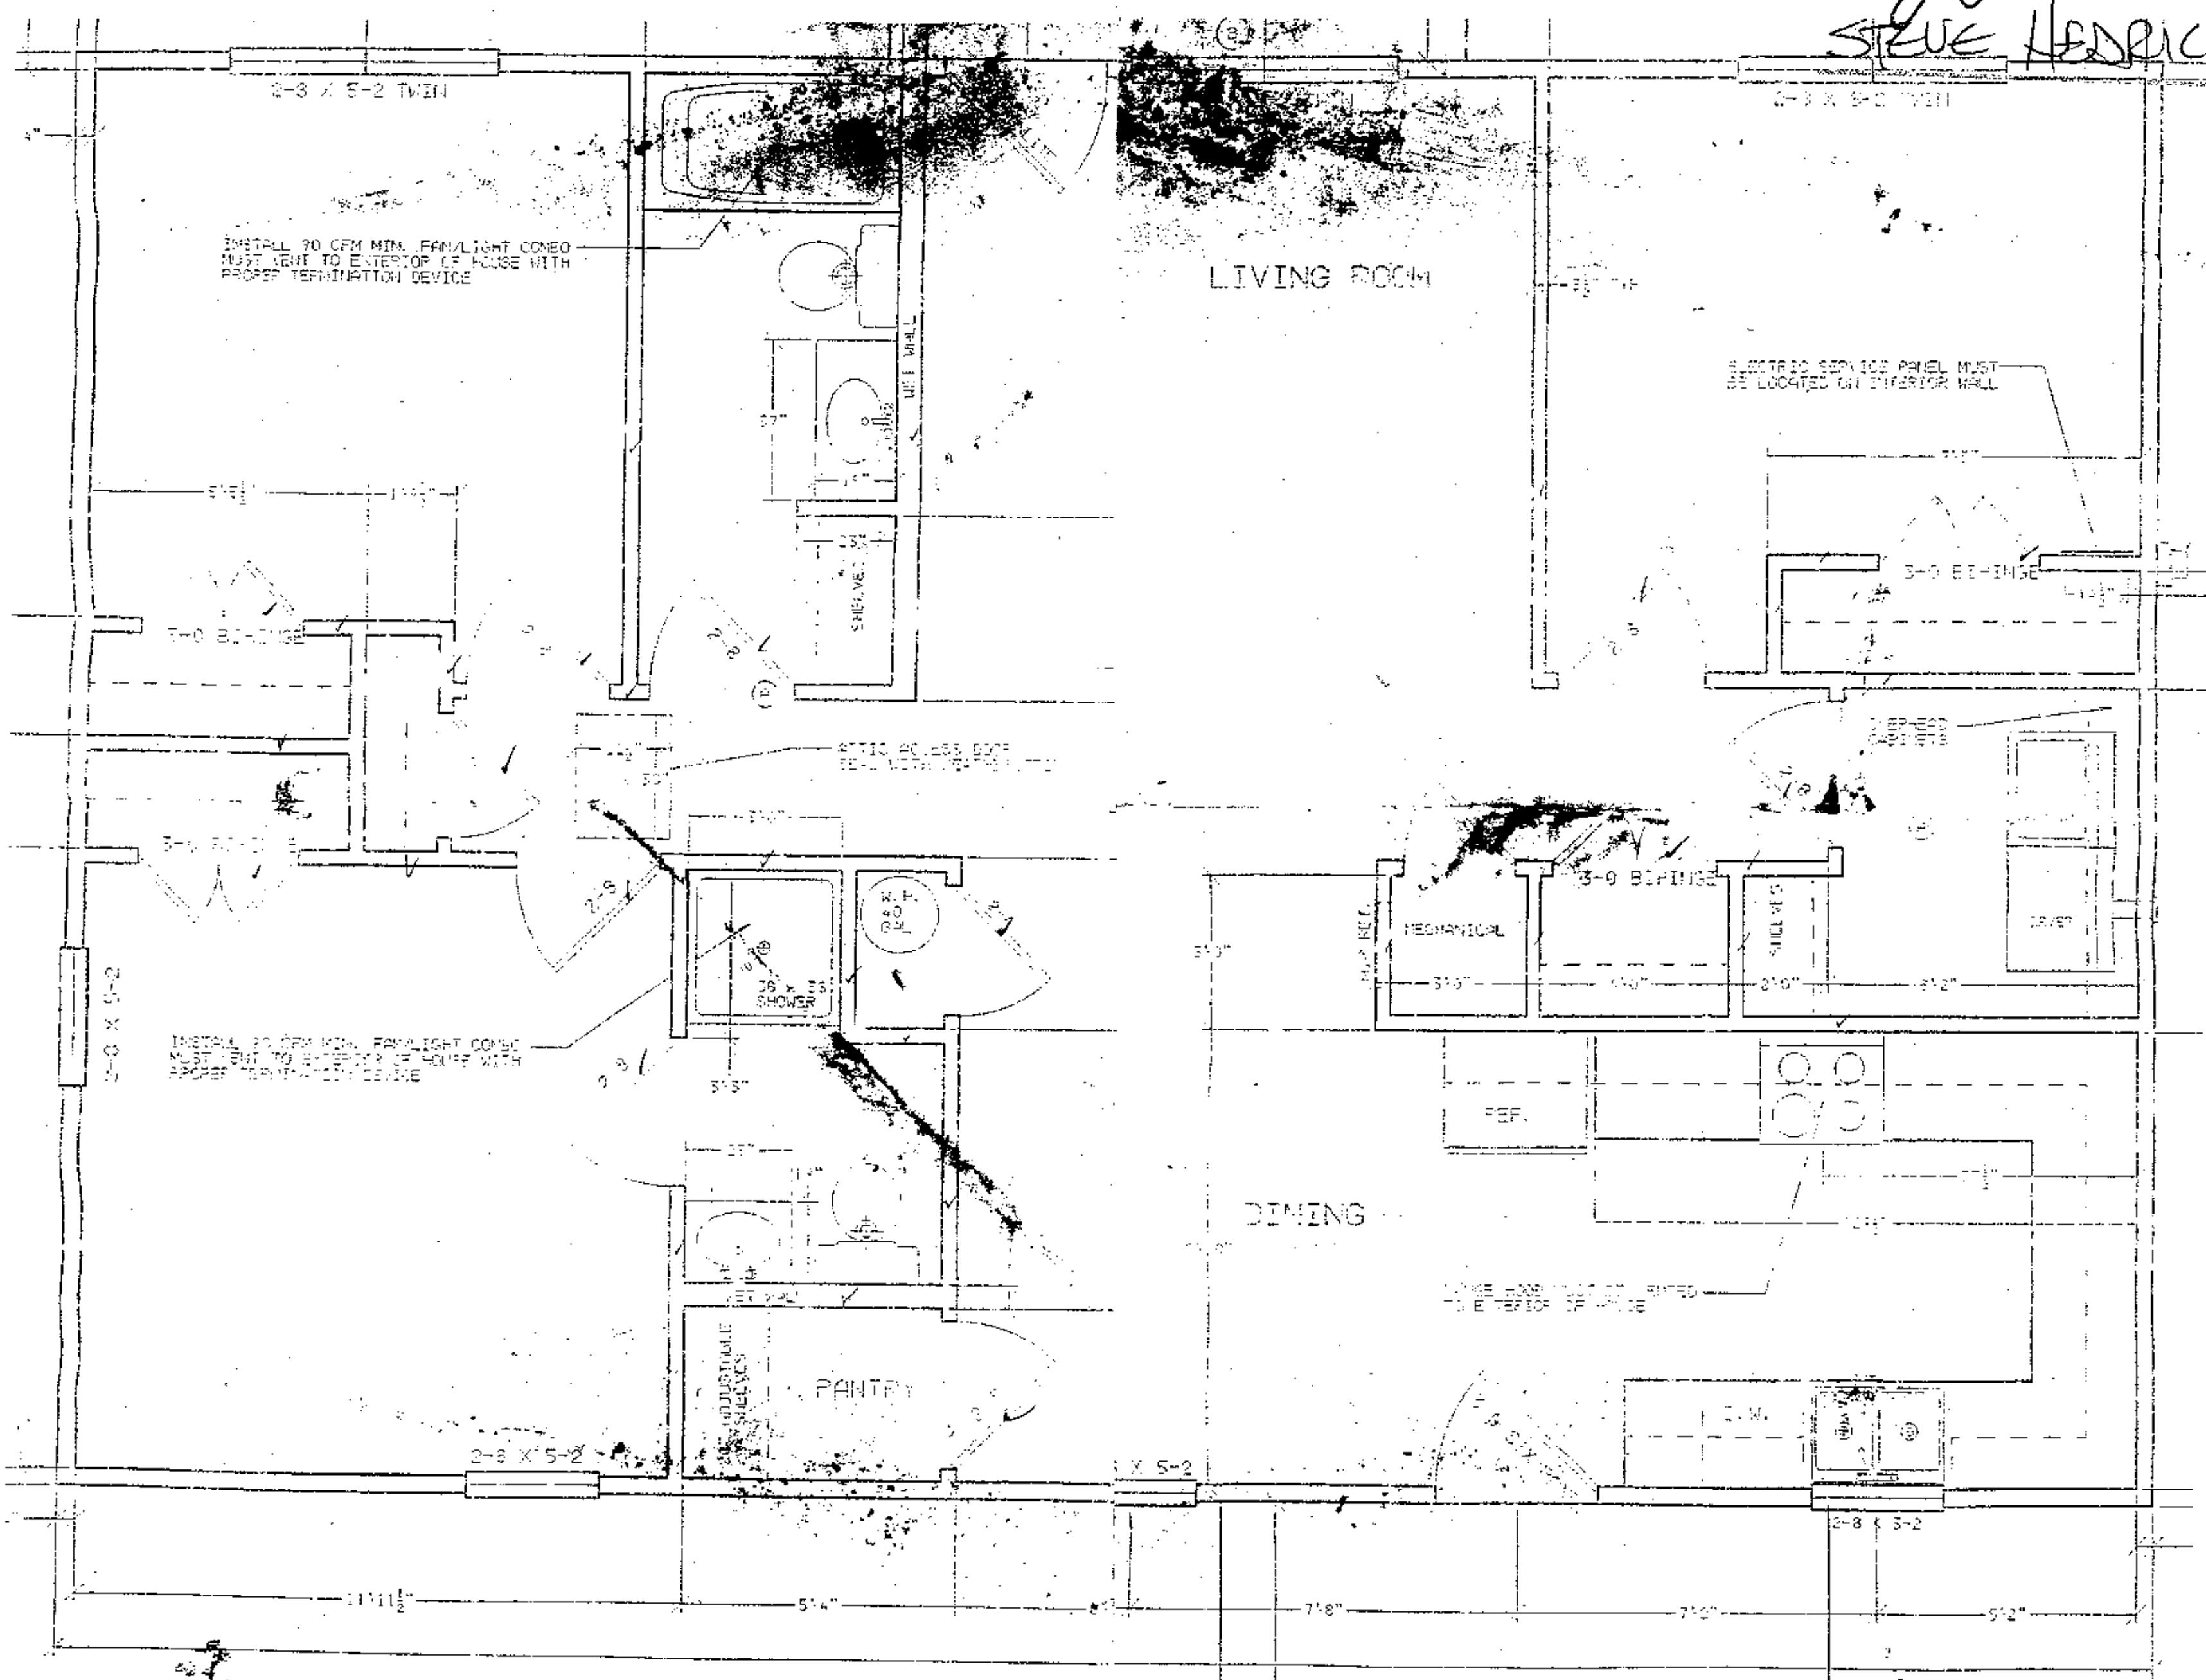

TO BE LOW-E TYPE (U VALUE ≤0.40 / SHGC ≤0.48)

LOCATIONS MAY BE DETERMINED ON SITE