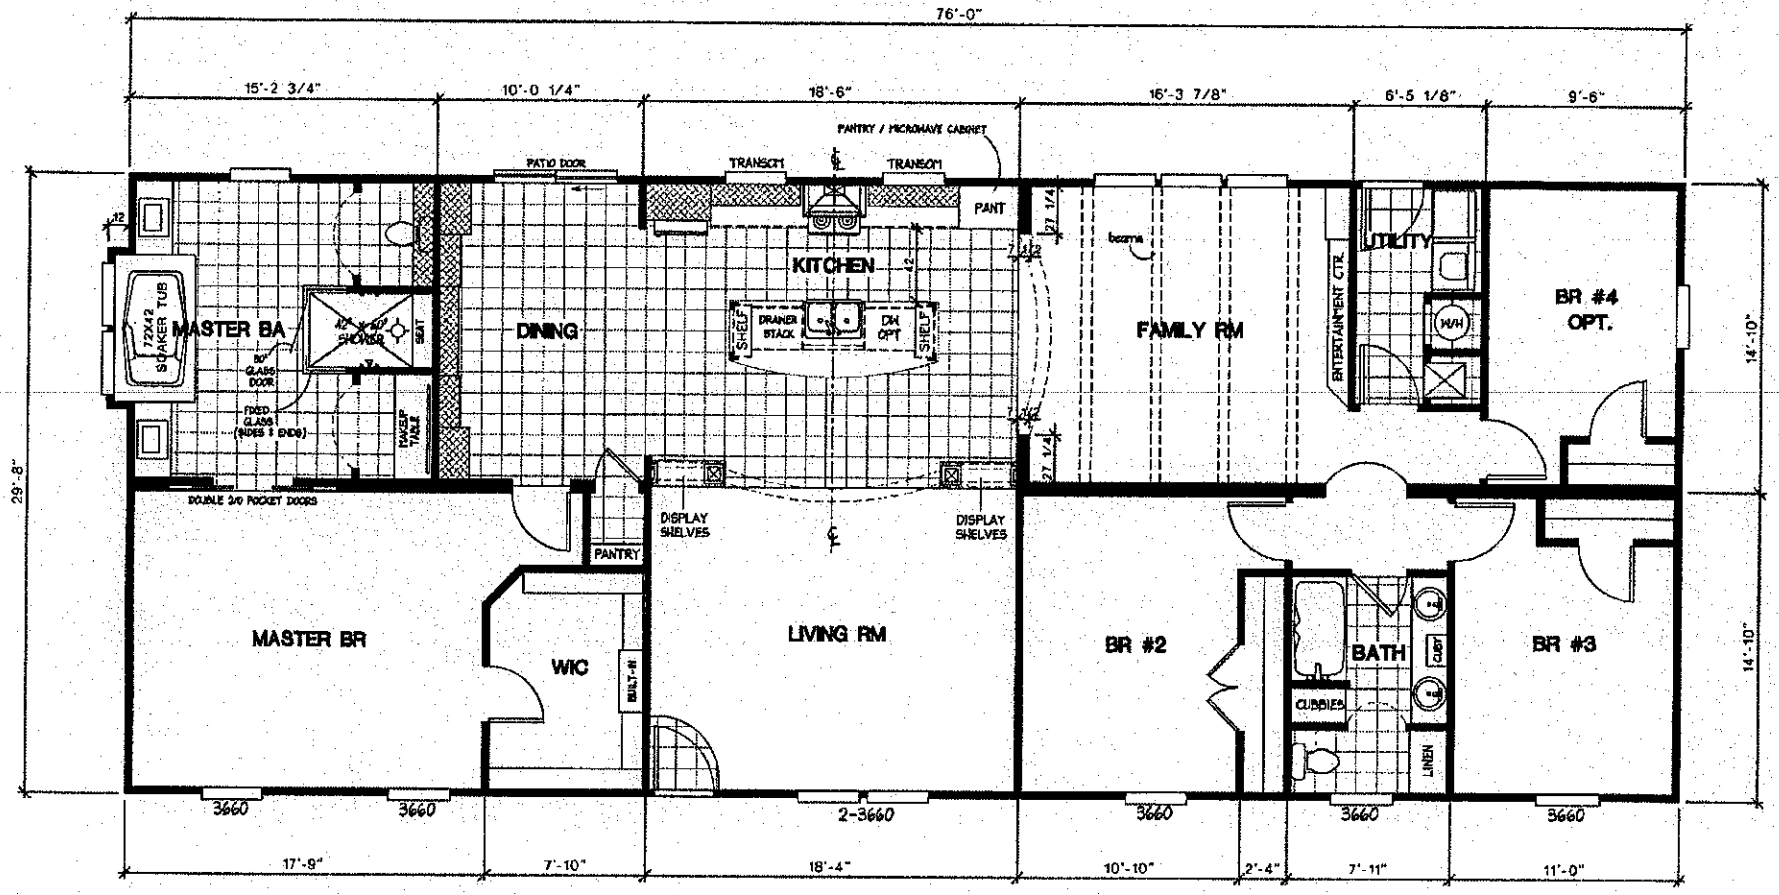


Acknowledgement Of
Plans Submittal ONLY!

4TH BEDROOM OPTION

Brenda Sapp Date 10-16-14

Date 11-12-14