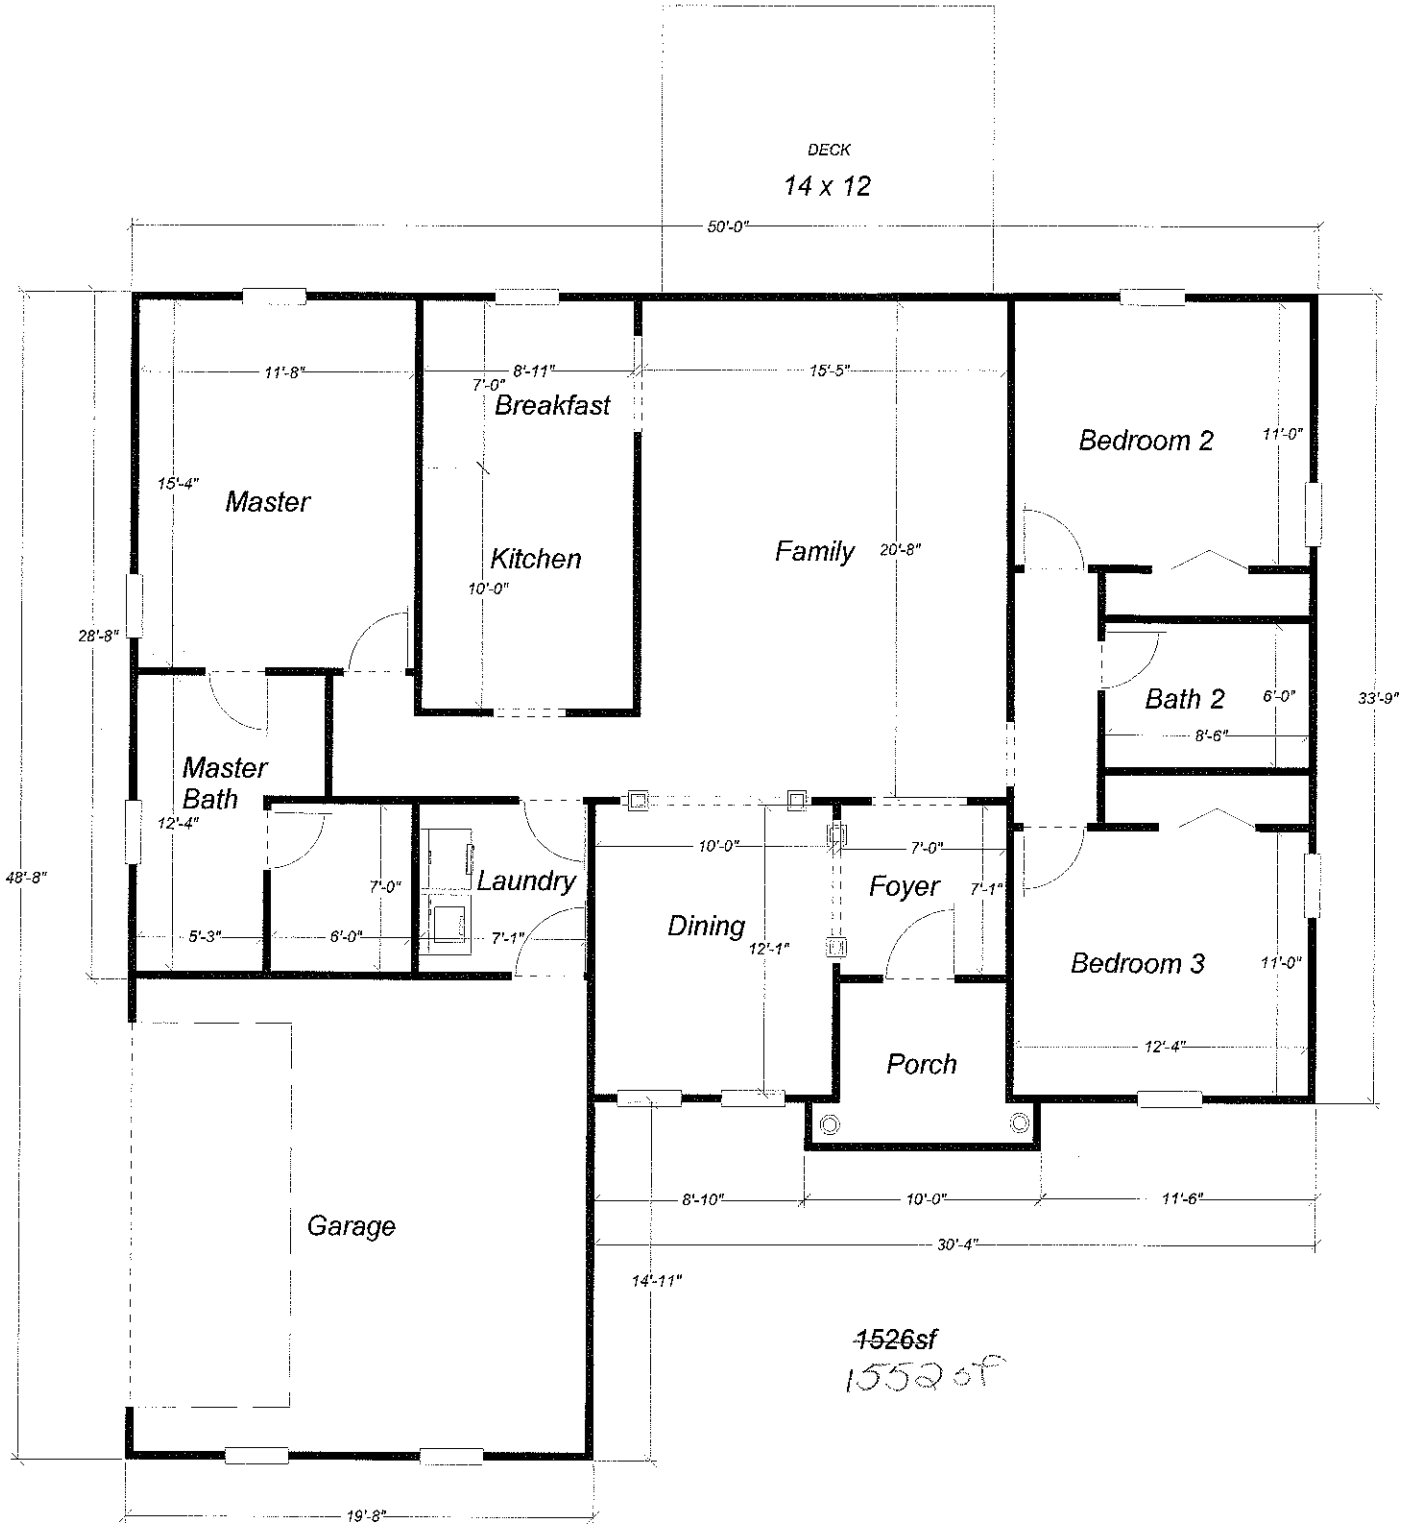


~~1526sf~~
1552 sf

Acknowledgement Of Plans Submittal ONLY!

STEVE HEDRICK Date 7-16-03

Kevin Hyer Date 7-16-03