
Acknowledgement Of
Plans Submittal ONLY!
Sarah Blahd Date 6-22-12
Justin Henderson Date 6-13-12

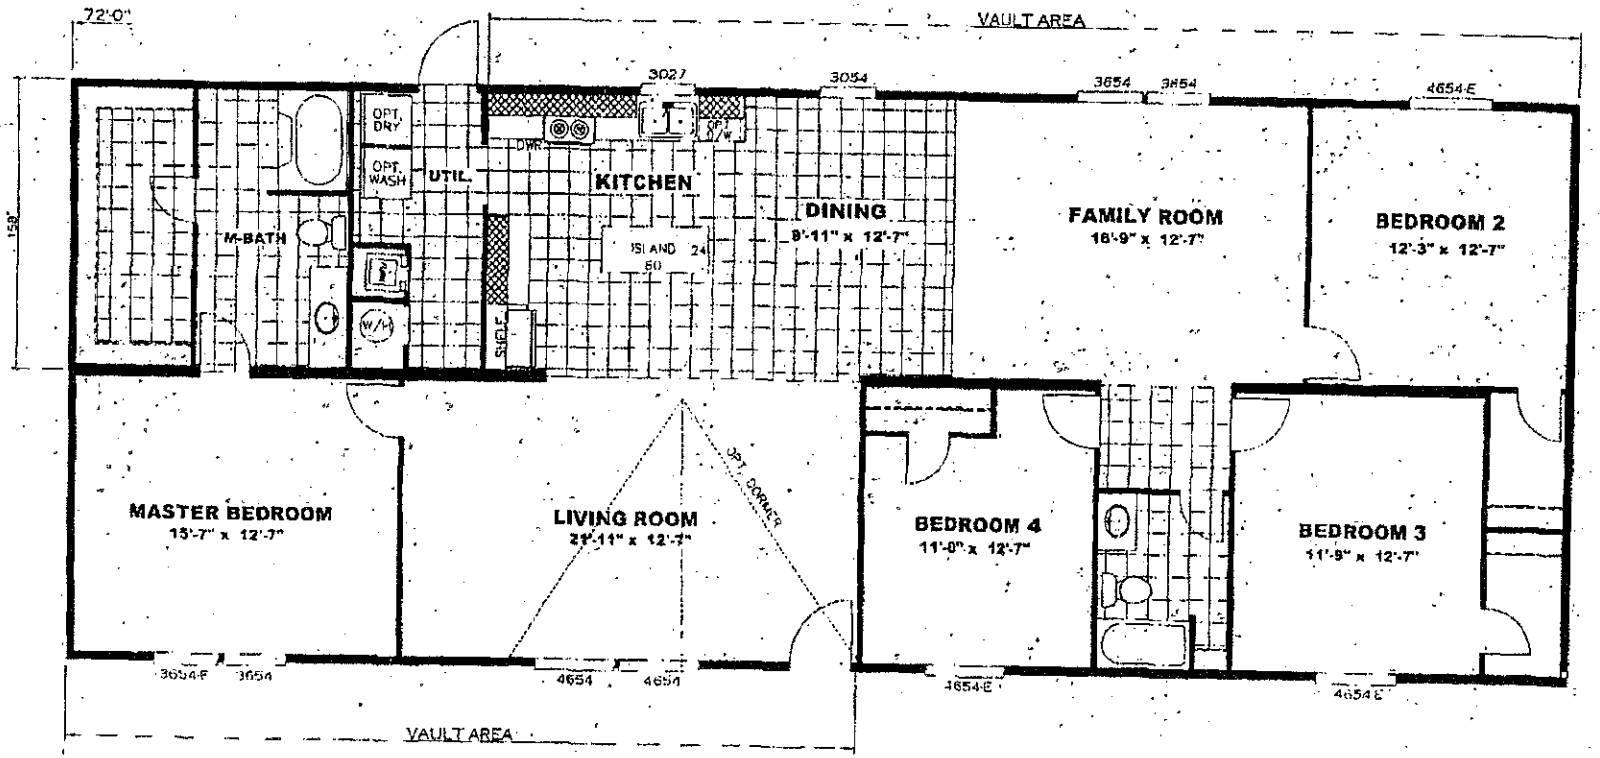

Dena Alee

Model #: TRU28724A

28' X 72' STEAL 2

Drawing #:

36M074

From:CLAYTON HOMES 072 704 872 1166 04/20/2012 12:33 #114 P.010/010