
NOTES: STONE - DOOR / DOUBLE WINDOW

~~MIRROR ROOMS~~
OMIT ENT. CENTER
~~OMIT GLASS TILE IN KITCHEN~~

3 DOORNECK → DBL 1- MIDDLE W/ TRANSOM 1/2 MOON

Justin Henderson 5/25/16
Deena Akre 5/24/16

SID.

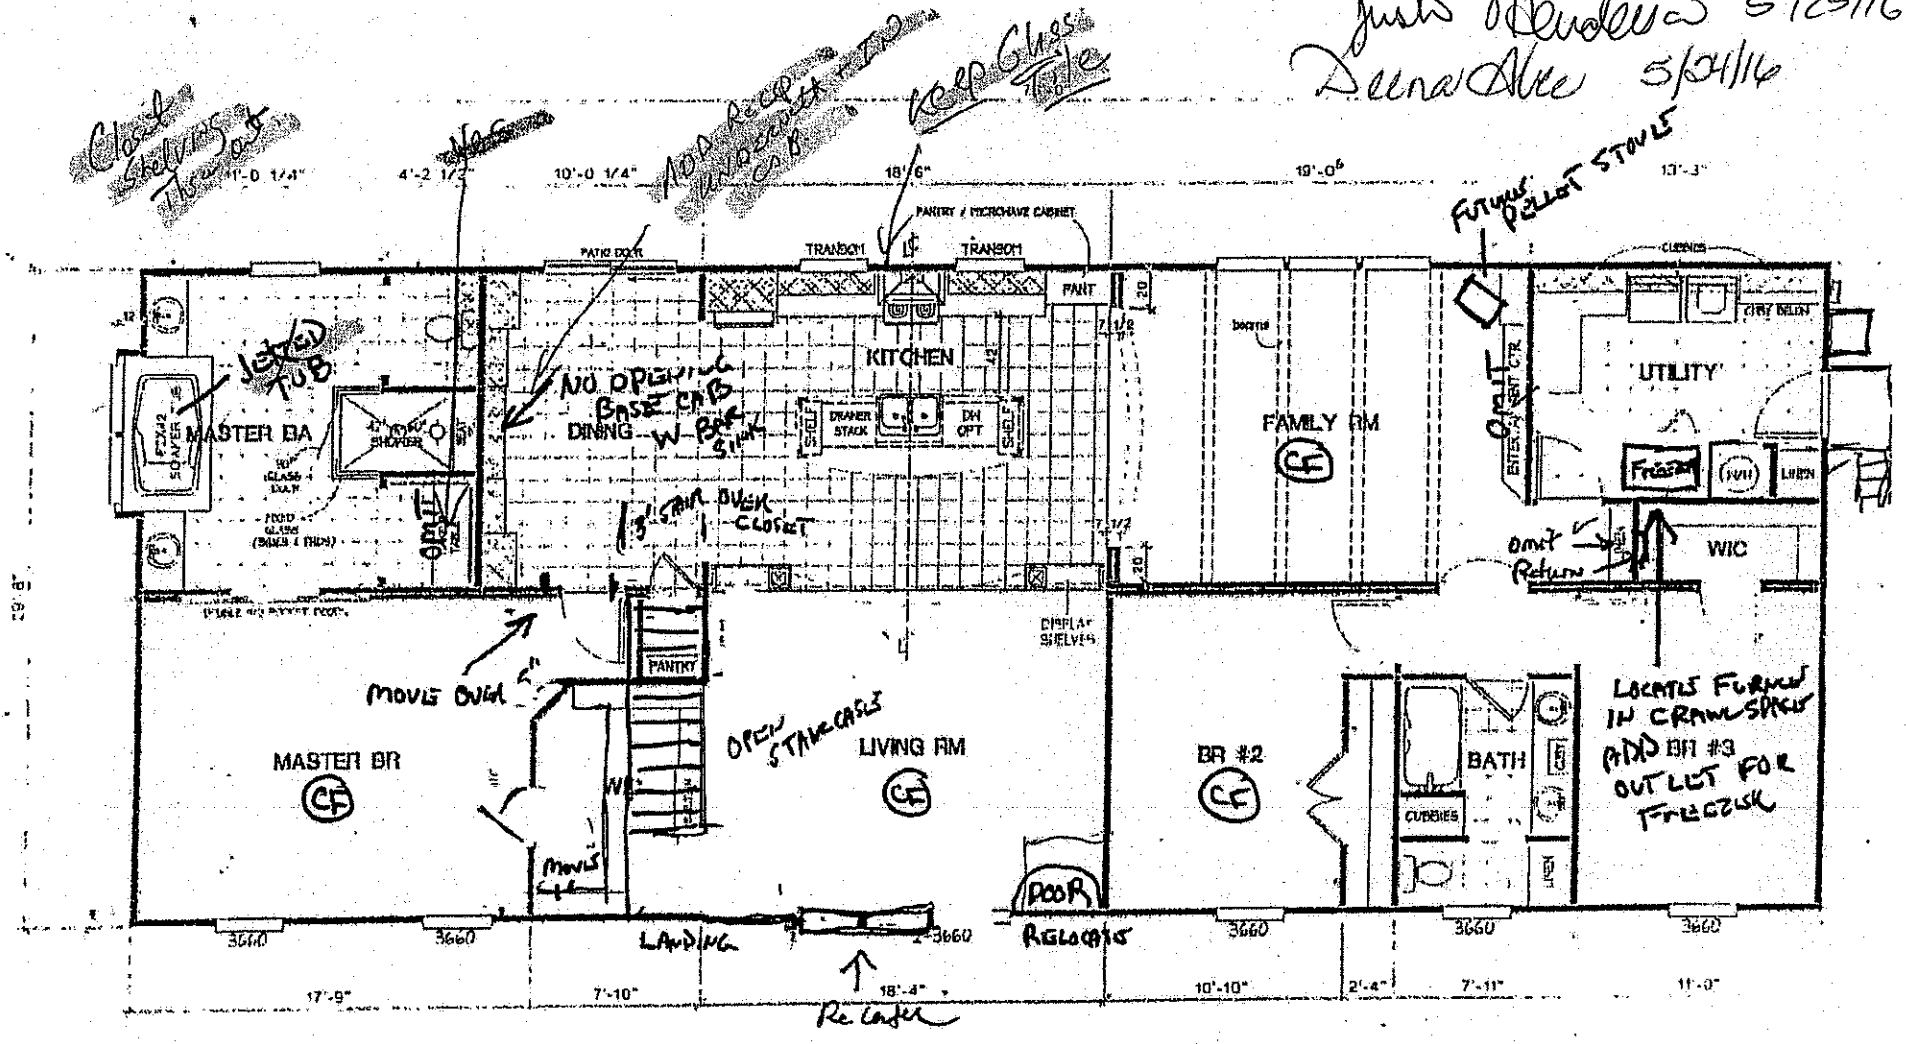

* OMIT CLOSET SHELVING IN ALL BEDROOM CLOSETS AND PANTRY

(CF) = CEILING FAN

** Reverse **