
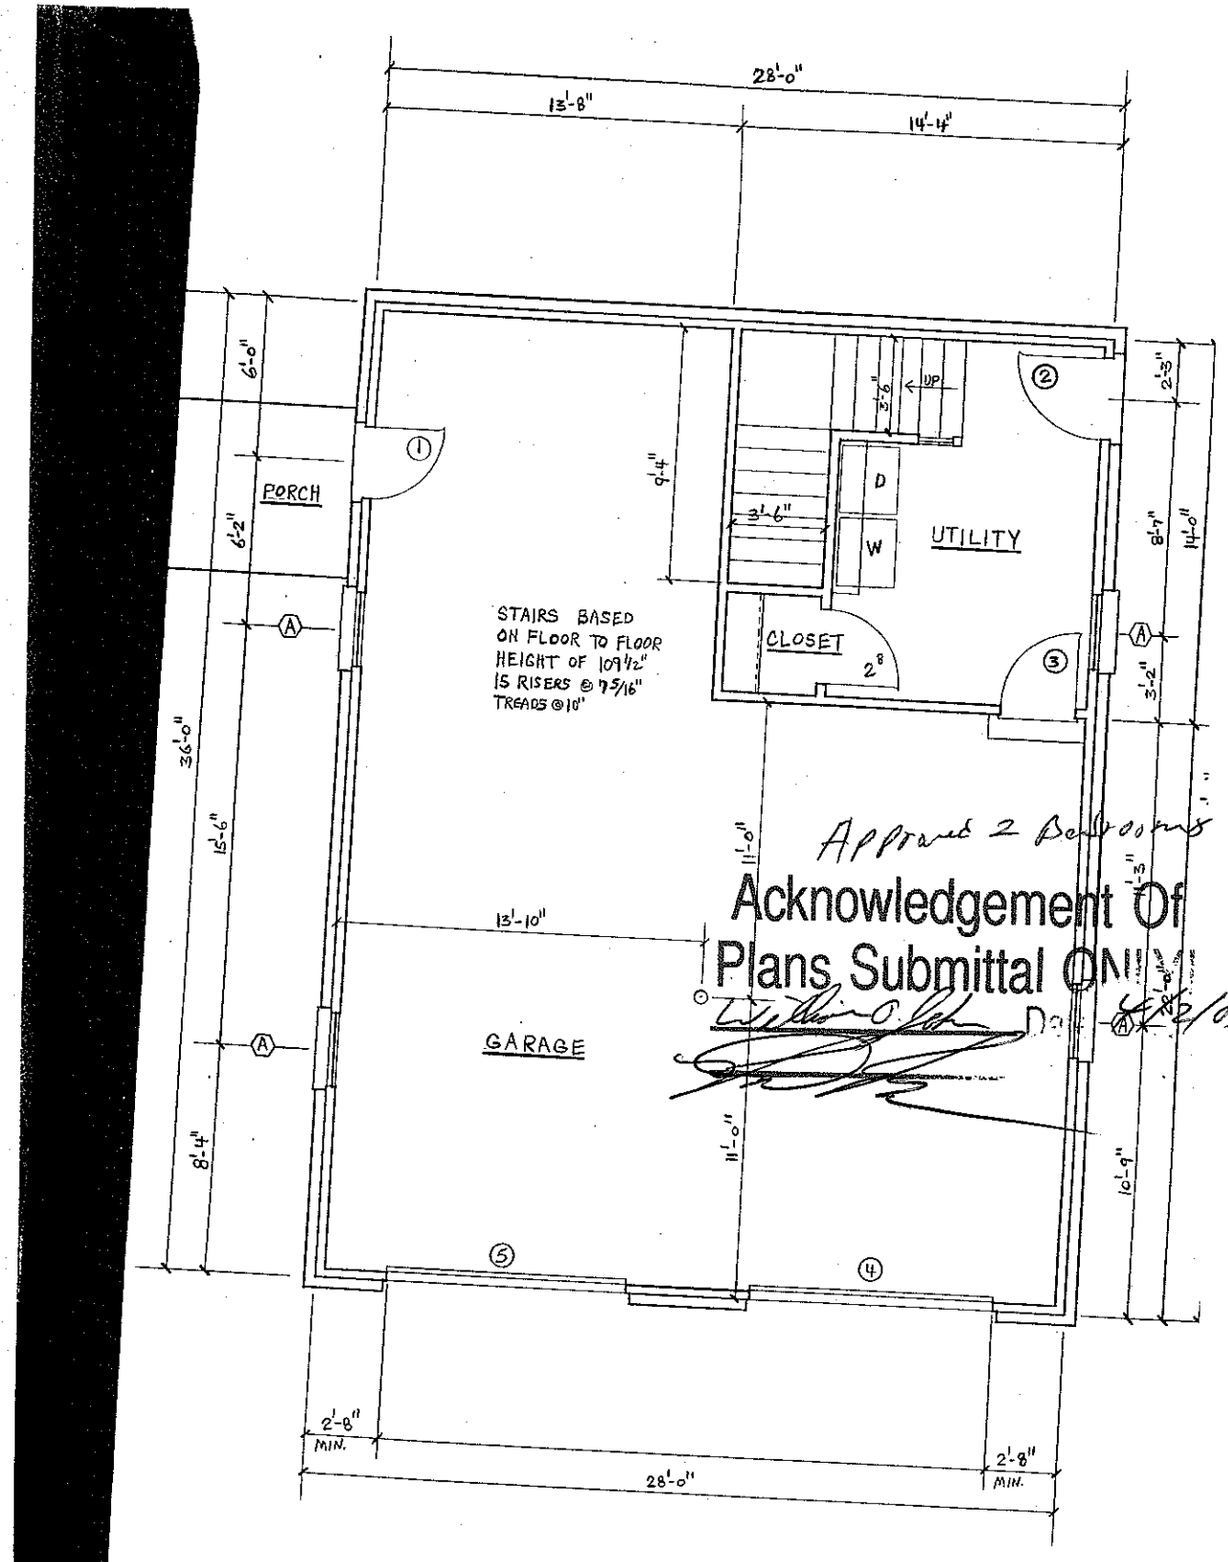



FIRST FLOOR PLAN

GARAGE
UTILITY

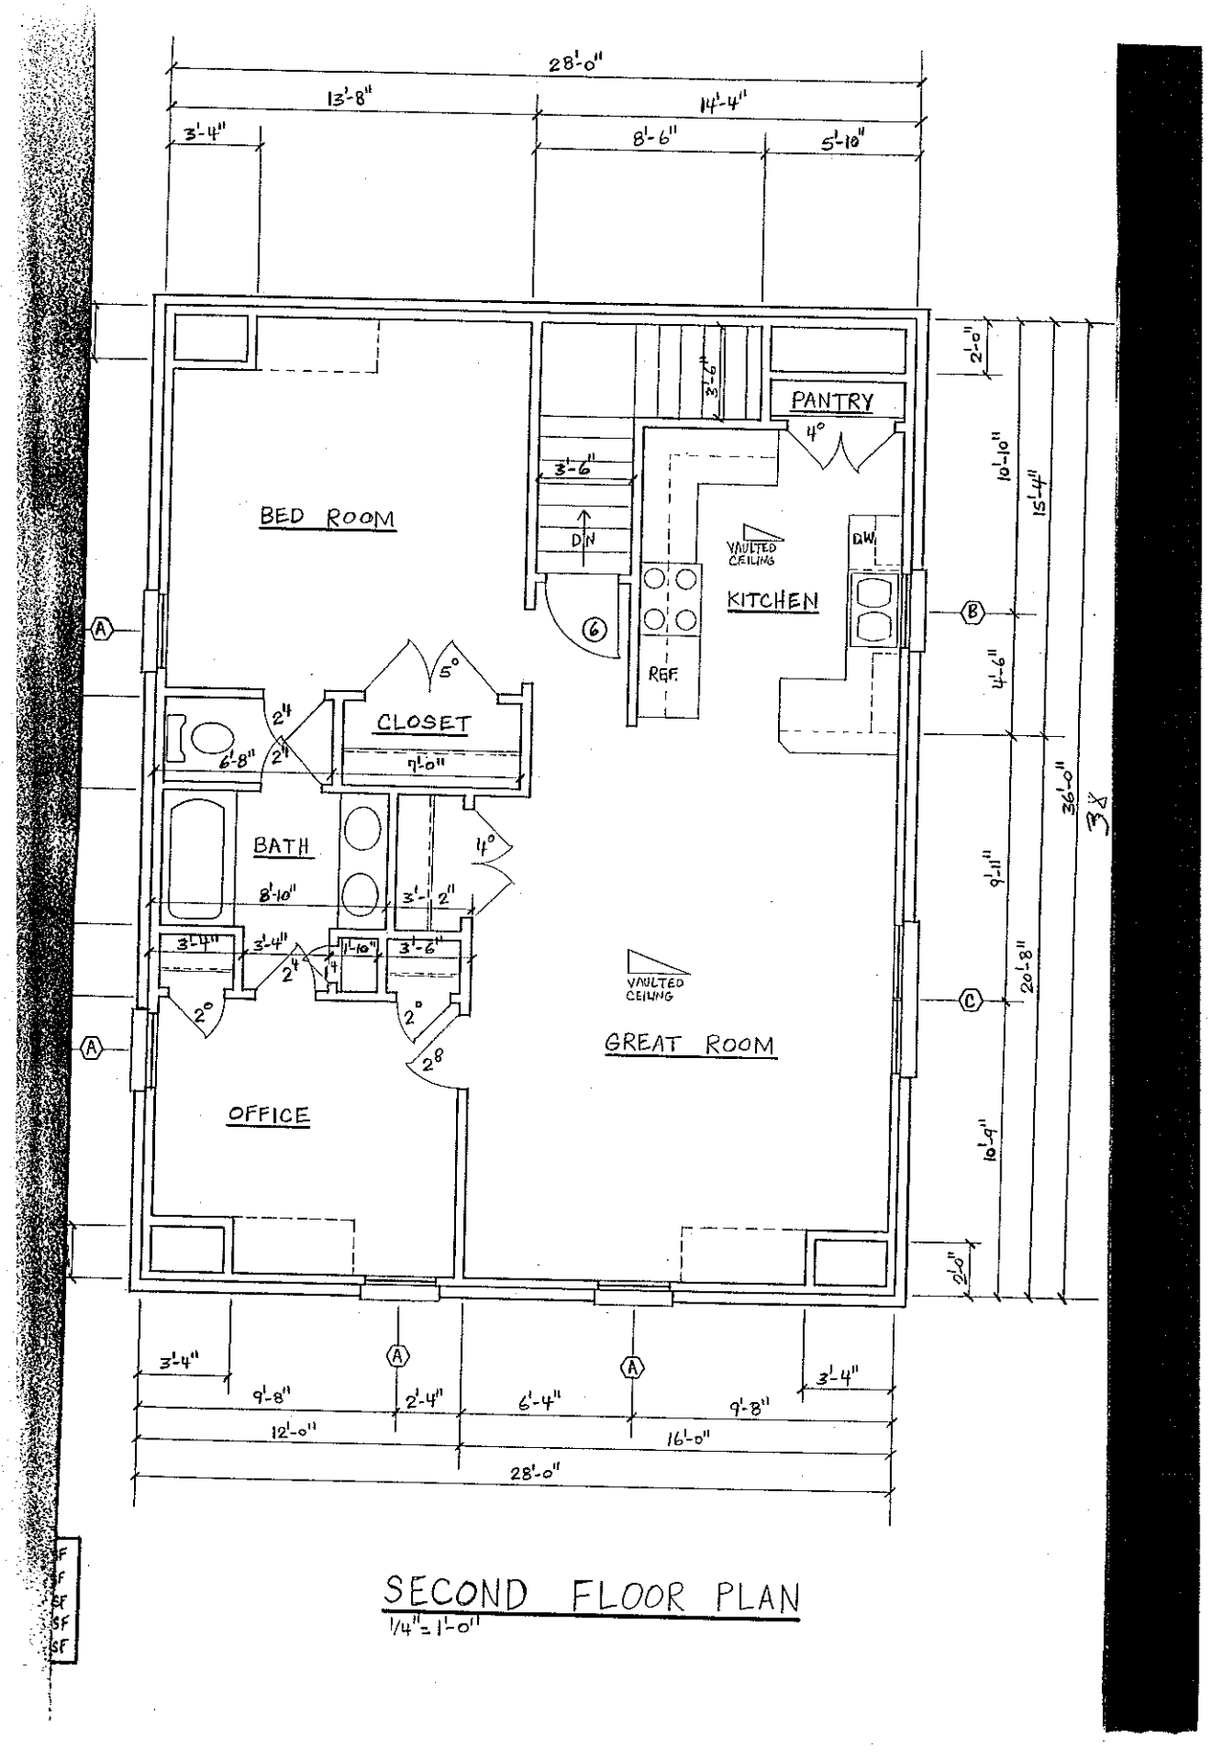


SECOND FLOOR PLAN

1/4" = 1'-0"