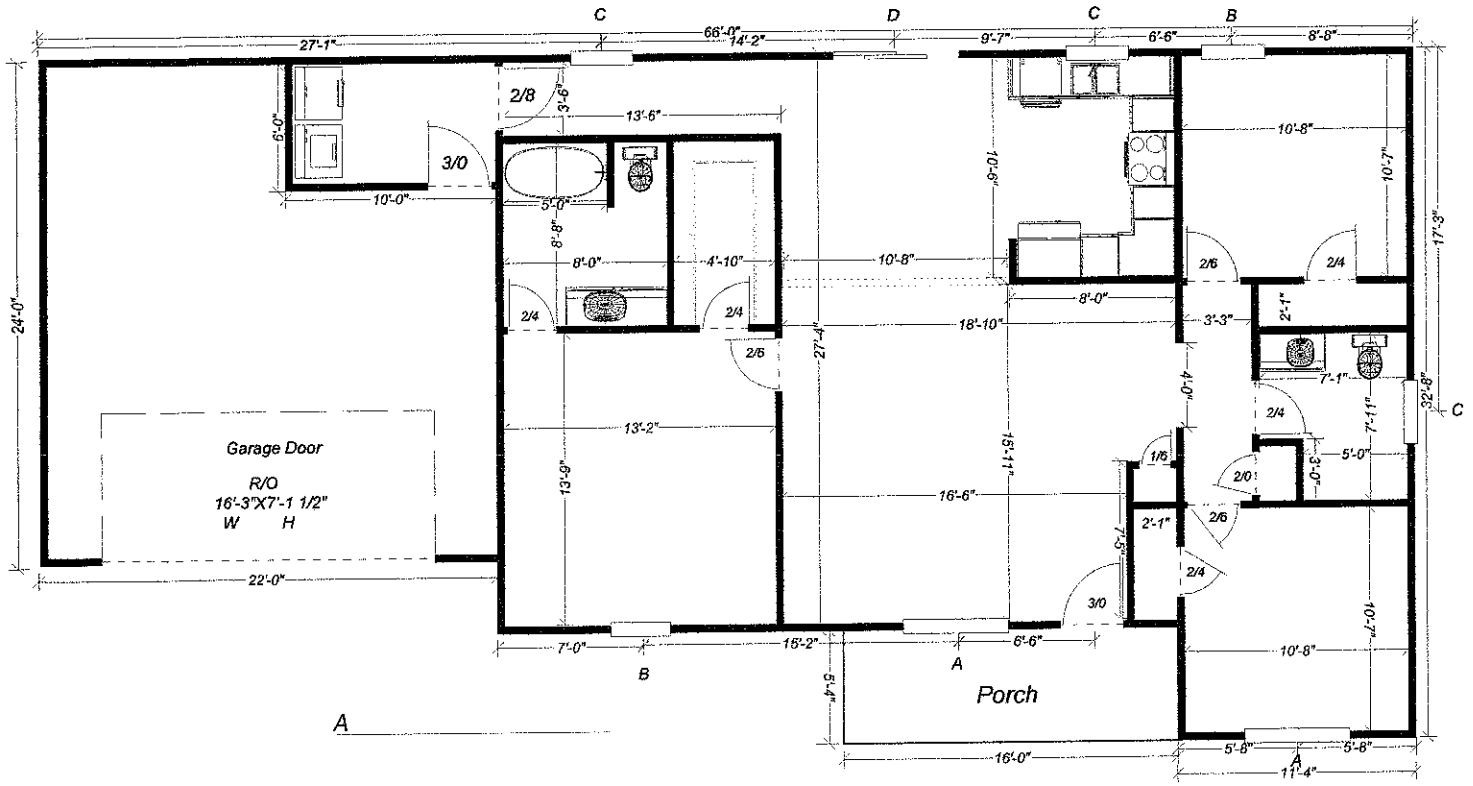


A _____

B _____

C _____

D _____

E _____

House 1,324 sq.ft.
Garage 288 sq.ft.
Porch 85 sq.ft.

Total 1,697sq.ft.

Plan the Federal.

Acknowledgement Of
Plans Submittal ONLY!

_____ Date 6 Feb 08

_____ Date 2-7-08