
#69

22'8"

6'9"

39'8"

14'2"

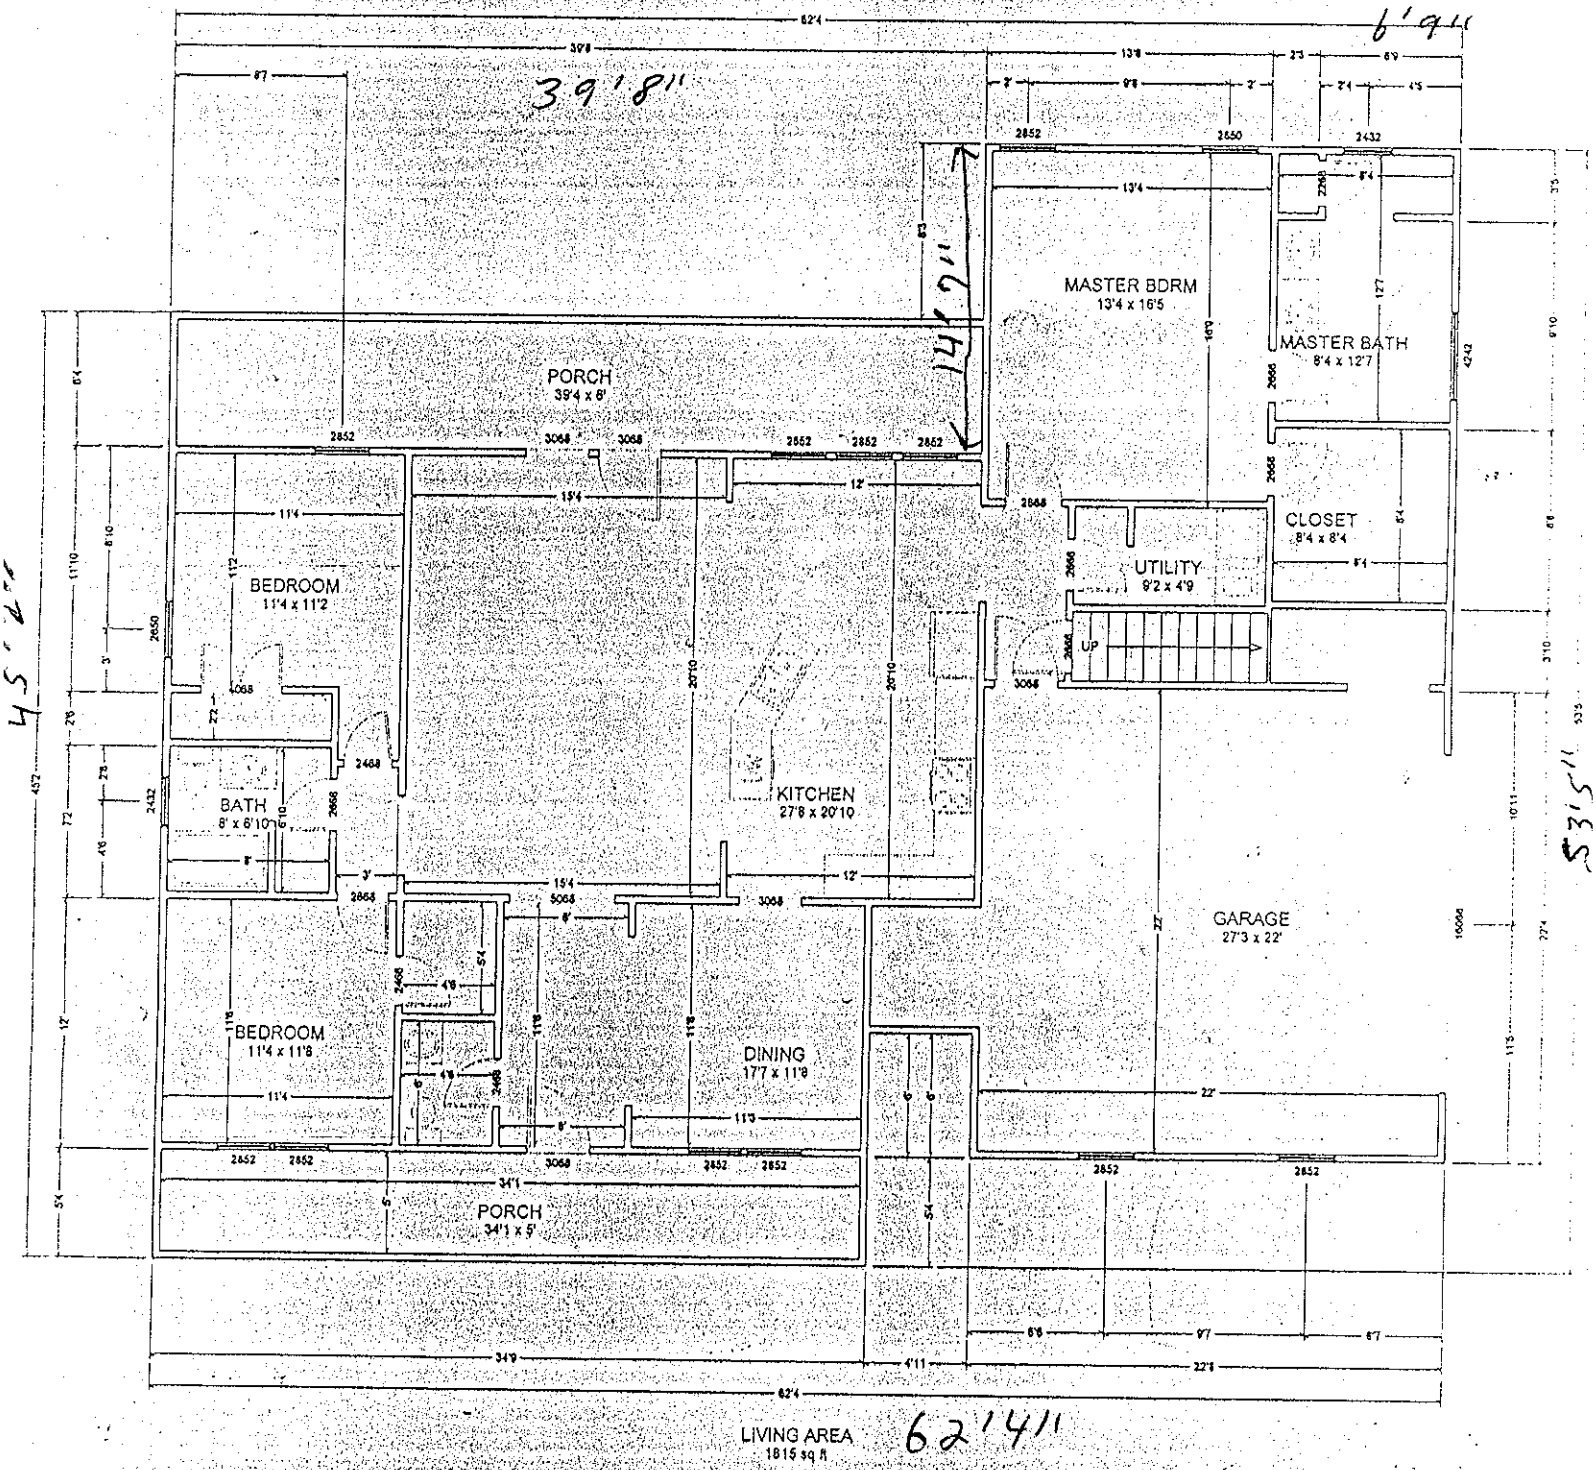

45'2"

53'5"

LIVING AREA 1815 sq ft

62'1 4"

Acknowledgement Of
Plans Submittal ONLY!

Date

Date

Acknowledgement Of
Plans Submittal ONLY!

Date 8-22-06

Date 8-22-06