
Reverse Floor Plan

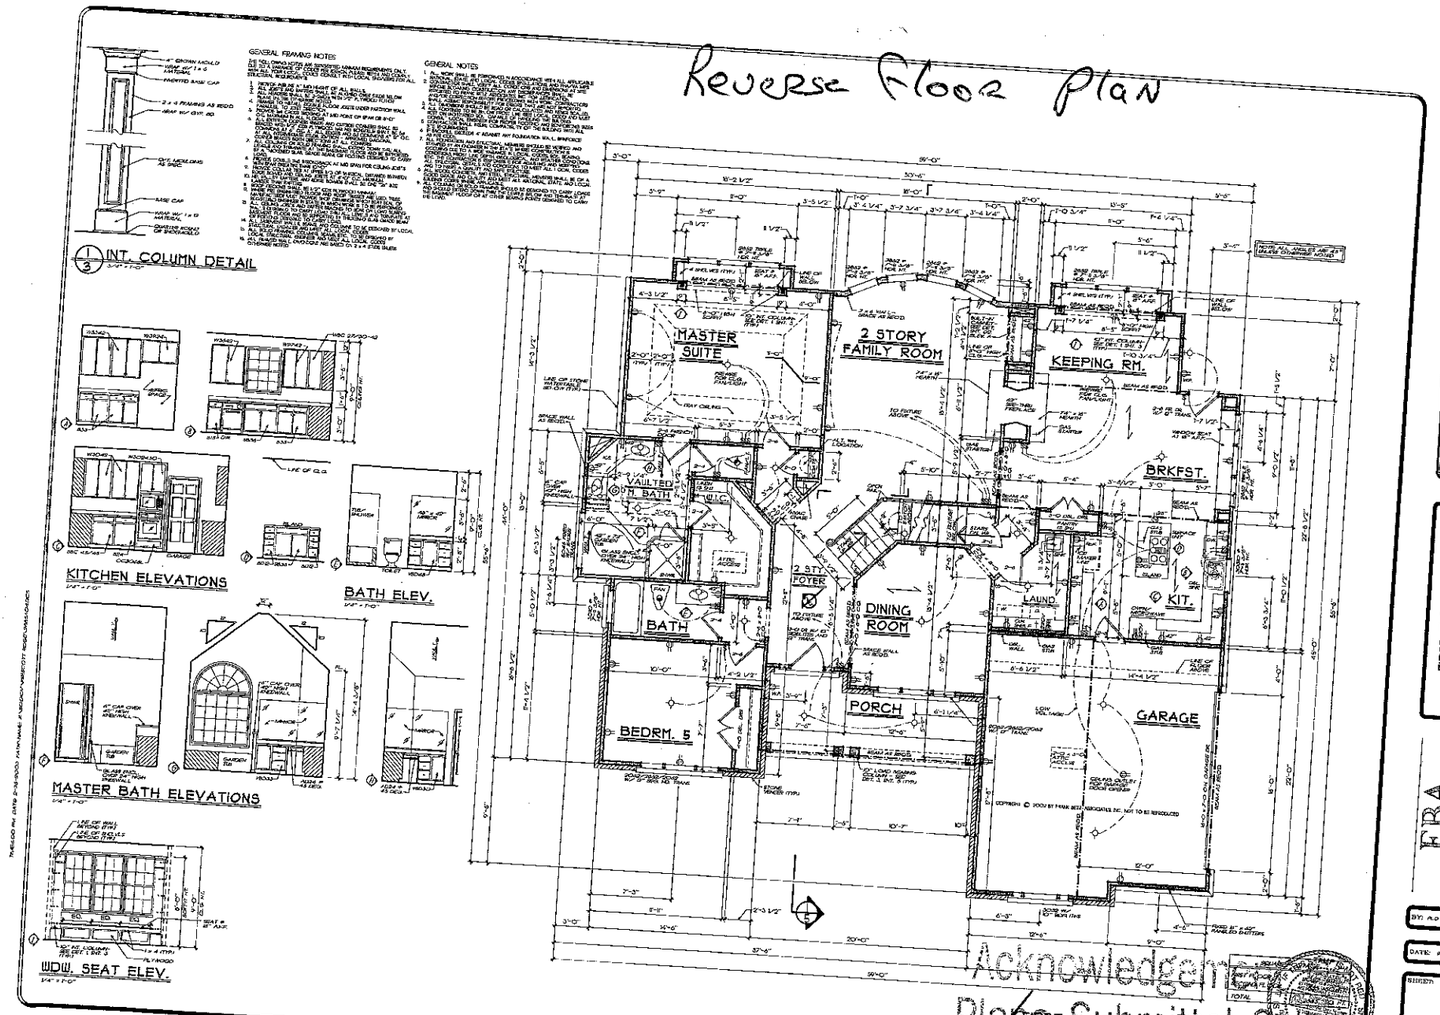

REVISIONS	DATE	BY

HOME PLANS

FIRST FLOOR PLAN

THE PRESCOTT RIDGE

FBA

FRANK BETZ ASSOCIATES, INC.
6480 ROSWELL ROAD, SUITE 250
SANDY SPRINGS, GEORGIA 30328
770/ 551-0888
www.frankbetz.com

BY: A.P. CK: KW

DATE: 7-24-07

SHEET:


3

Acknowledgement
Plans Submittal Only


Date 7-26-07

Date 7-23-07

Reverse Floor Plan

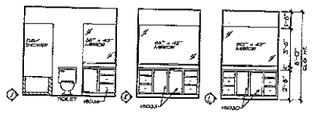

BATH ELEVATIONS

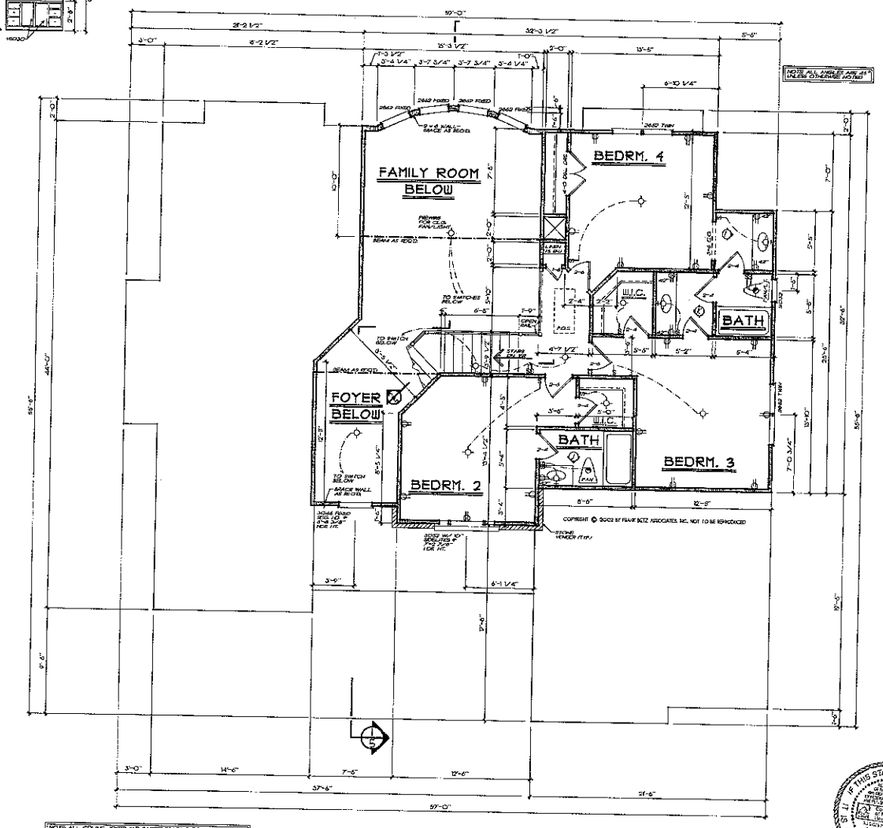

SECOND FLOOR PLAN

FRANK BETZ ASSOCIATES INC. ASSUMES NO LIABILITY FOR ANY CHANGES OR MODIFICATIONS MADE TO THESE PLANS BY OTHERS.

NOTE: ALL CEILING JOISTS AND RAFTERS SHOWN TO BE ON CENTER FRAMING IS NOT DESIGNED FOR CAMPY LOADS. ANY ADDITIONAL LOADING IN THE ATTIC AREA MUST BE APPROVED BY TRUSSES OR ENGINEER. ANY CHANGES IN FRAMING DESIGNED TO CARRY LOAD.

REVISIONS	DATE	BY

Copyright Frank Betz Associates, Inc. All rights reserved. This publication is protected by the Copyright Laws (Title 17, U.S. Code). It is unlawful to duplicate or reproduce any copyrighted material without authorization from the copyright owner. Violators may be subject to fines and imprisonment.

HOME PLANS

SECOND FLOOR PLAN

THE PRESCOTT RIDGE

FBA
FRANK BETZ ASSOCIATES, INC.
24th LAKE PARK Drive/SUITE 150
SMYRNA, GEORGIA 30080
770/431-0888
www.frankbetz.com

BY: RLD CHK APV

DATE: 9-14-07

SHEET:

4

OF: 5

IF THIS STAMP IS NOT RED IN COLOR, SET OF PLANS IS AN ILLEGAL COPY