

Approved 4 Bedroom


Acknowledgement Of
Plans Submittal ONLY!
Date 9/25/07
Date 9/25/07

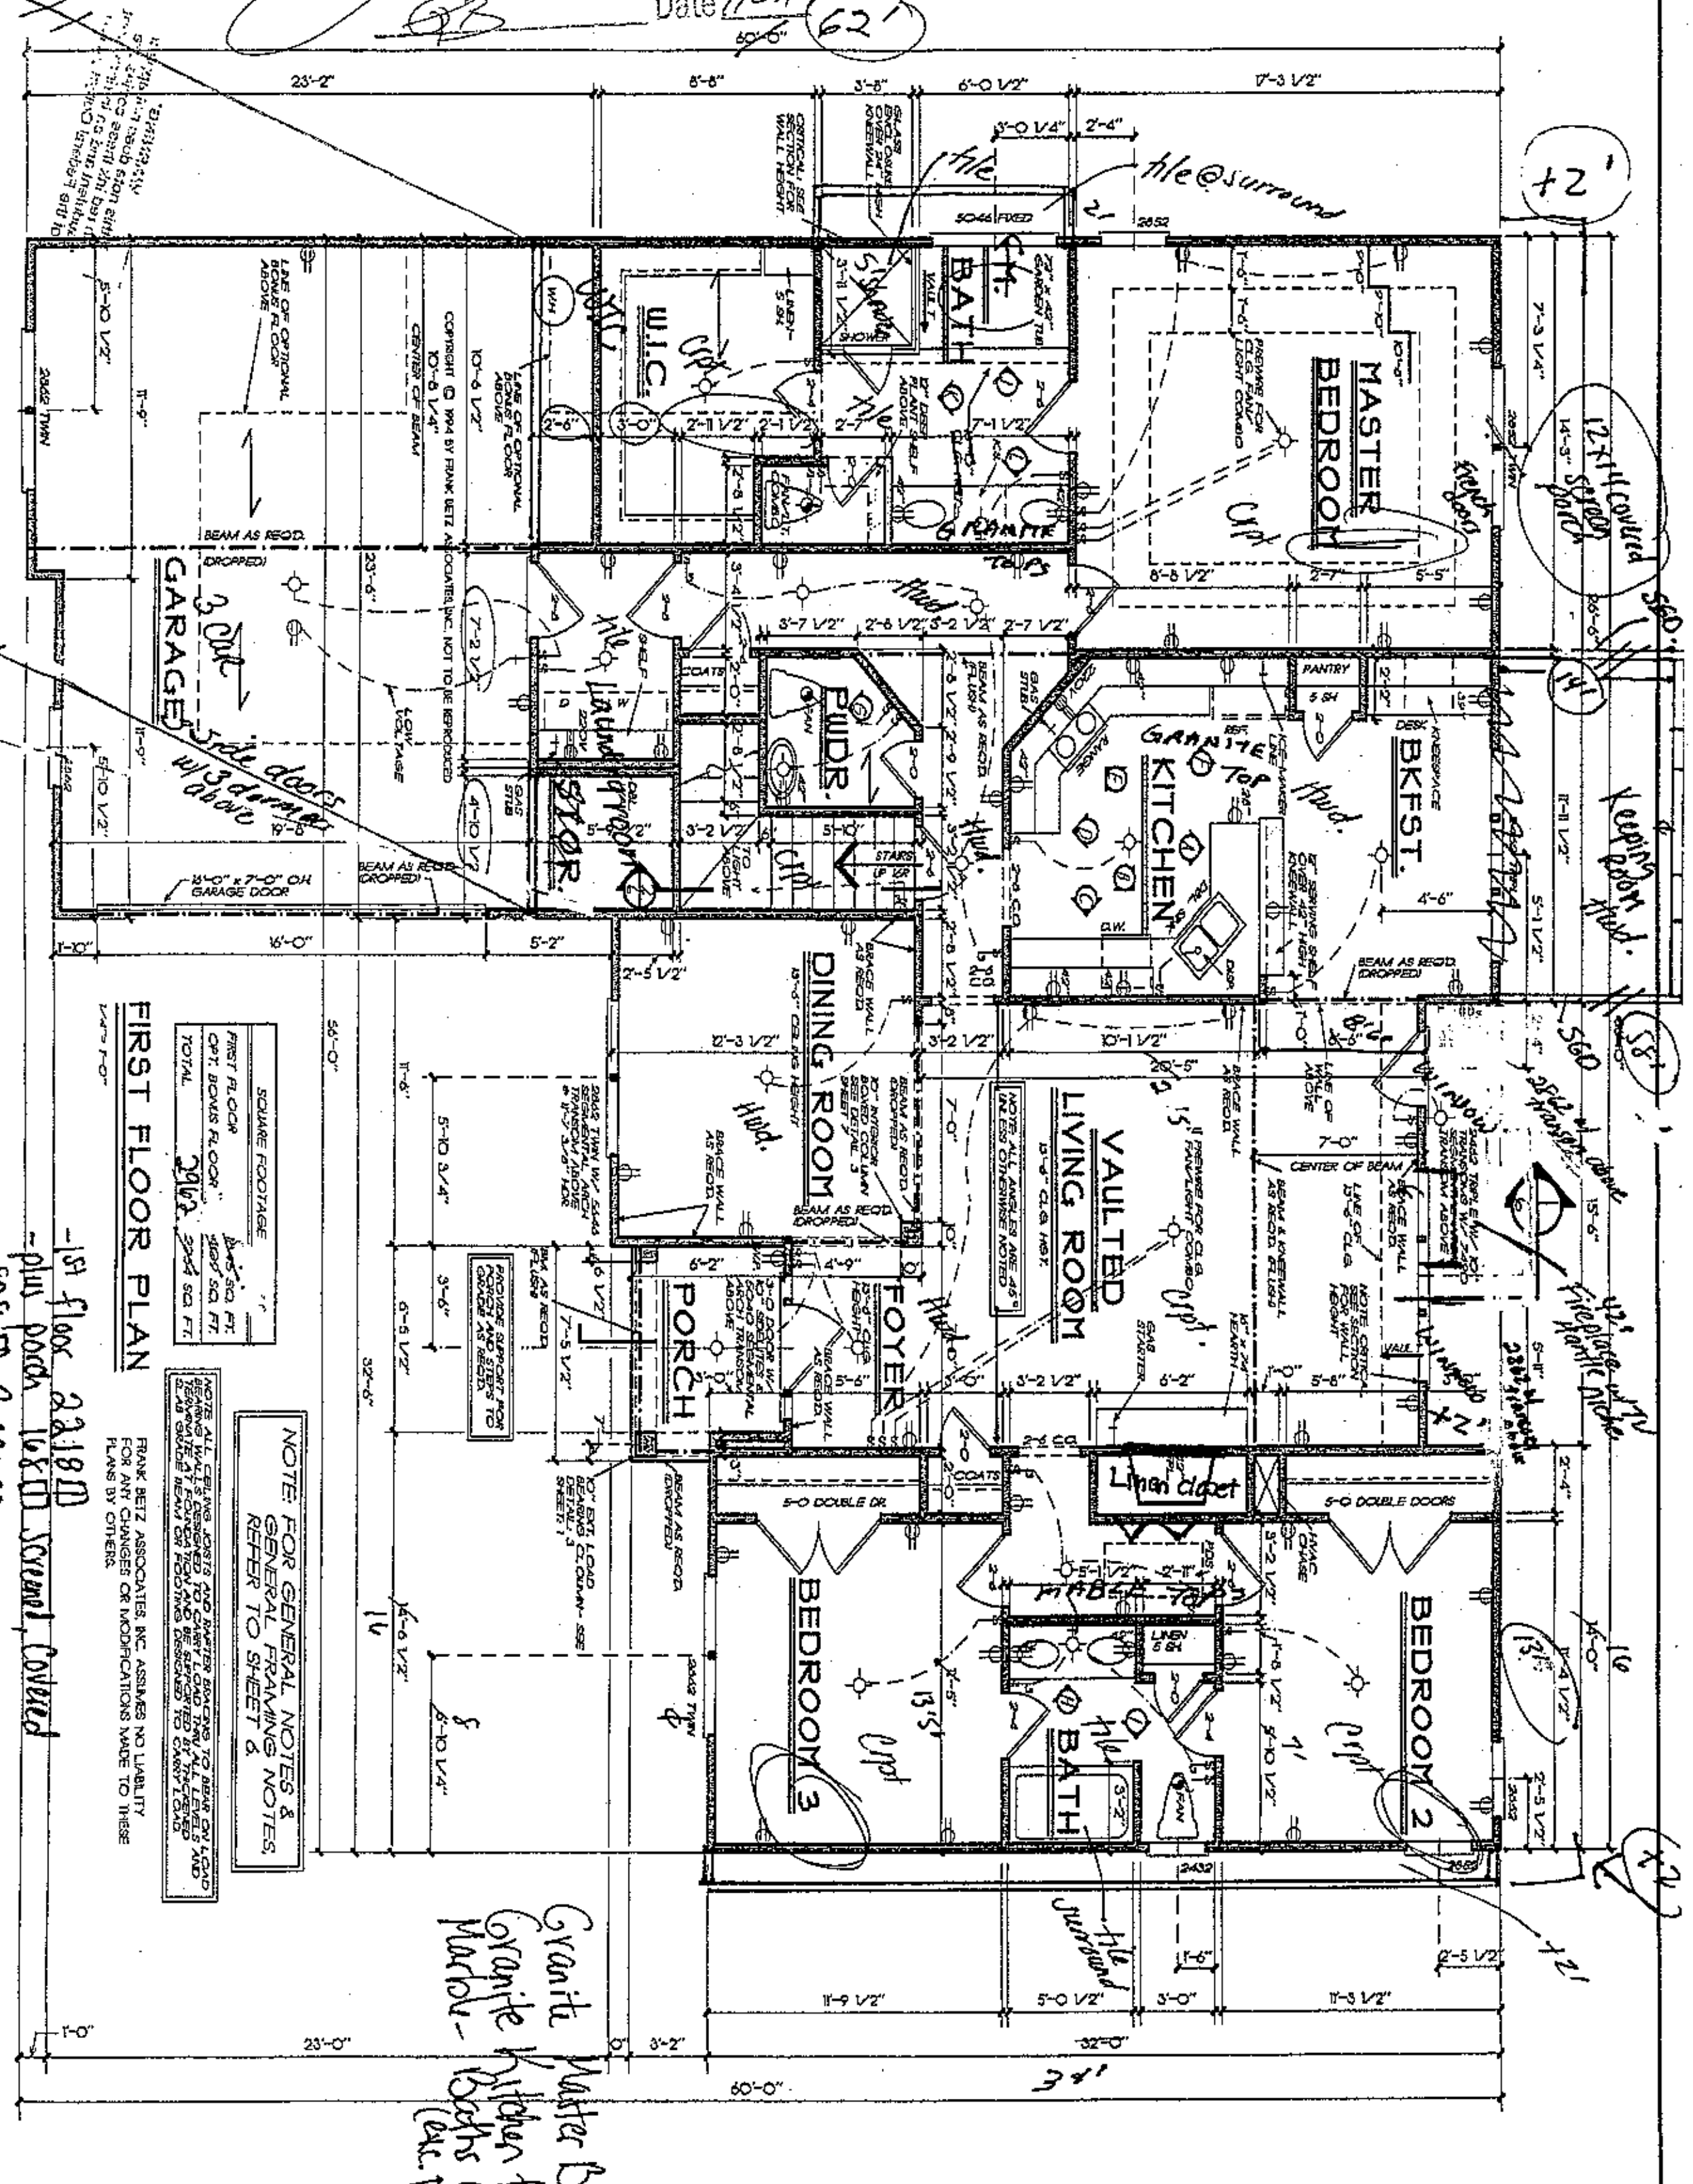


SHEET 4 OF 7	DATE 11-7-94	BY WAB CK'D DDW	FBA FRANK BETZ ASSOCIATES, INC. 1500 LAKE PARK DRIVE/SUITE 101 SMYRNA, GEORGIA 30080 770/431-0868	FIRST FLOOR PLAN THE BAGWELL	HOMEPLANS

DATE	REV	DATE	REV

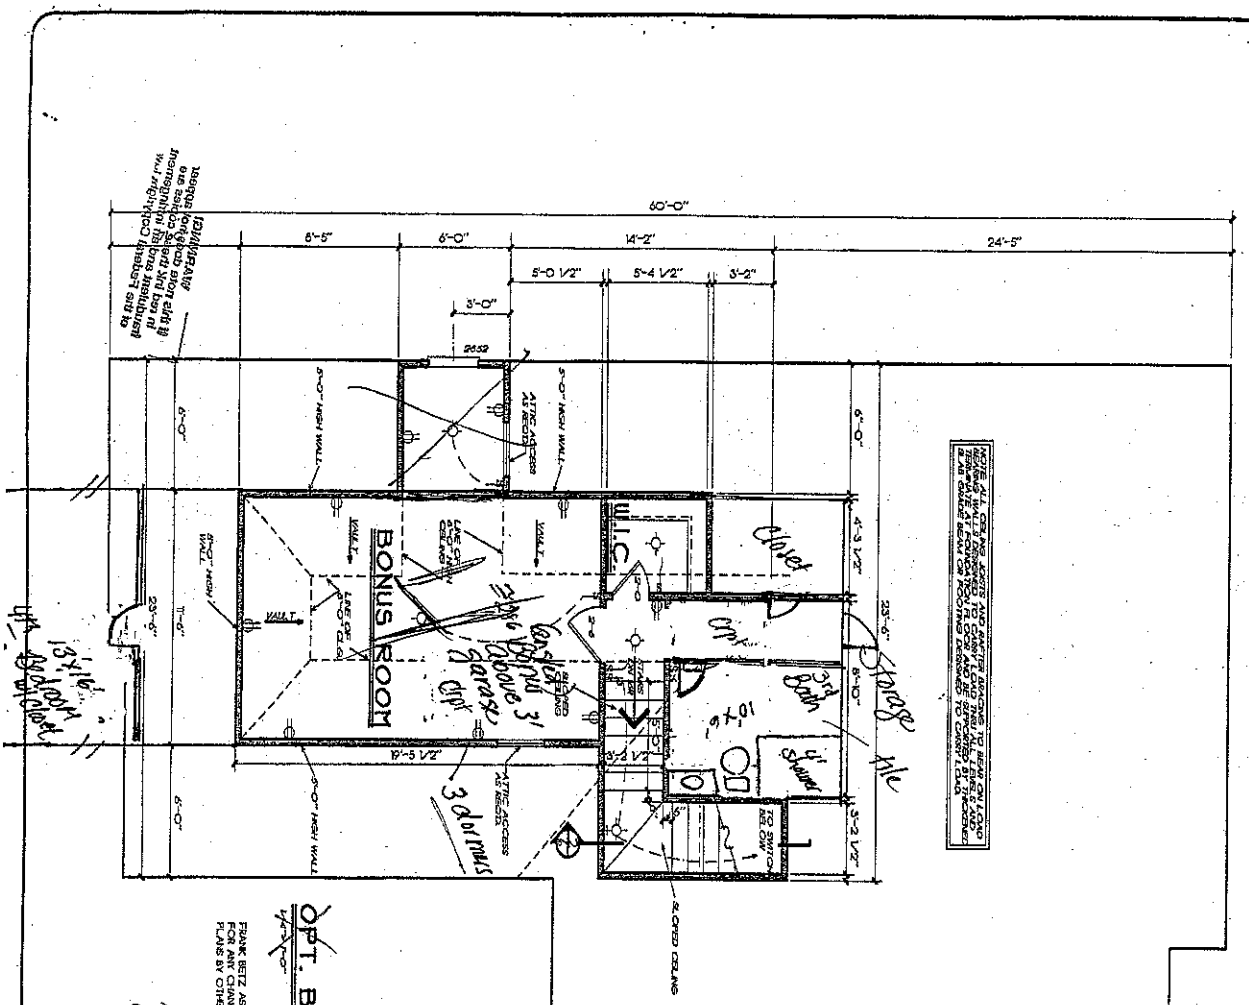

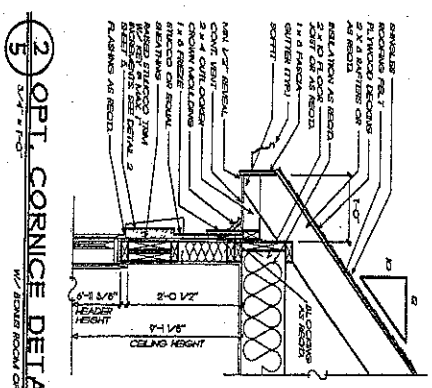

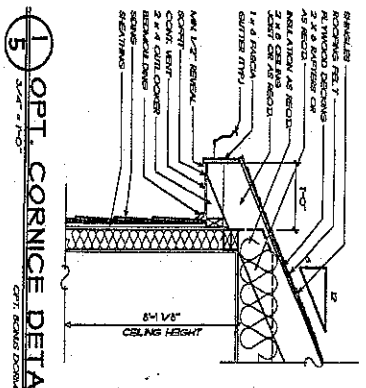

SHEET	DATE	BY	FBA	OPT. BON. PLAN & DETAILS	HOMEPLANS
5	1-7-94	WHB GR MW	FRANK BETZ ASSOCIATES, INC. 1500 LAKE PARK DRIVE/SUITE 101 SMYRNA, GEORGIA 30080 770/431-0858	THE BAGWELL	

DATE	REV	DATE	REV
1-7-94	CLAS 5-02		

This drawing is not to be reproduced or used for contracting any building without the written authorization of Frank Betz Assoc., Inc.