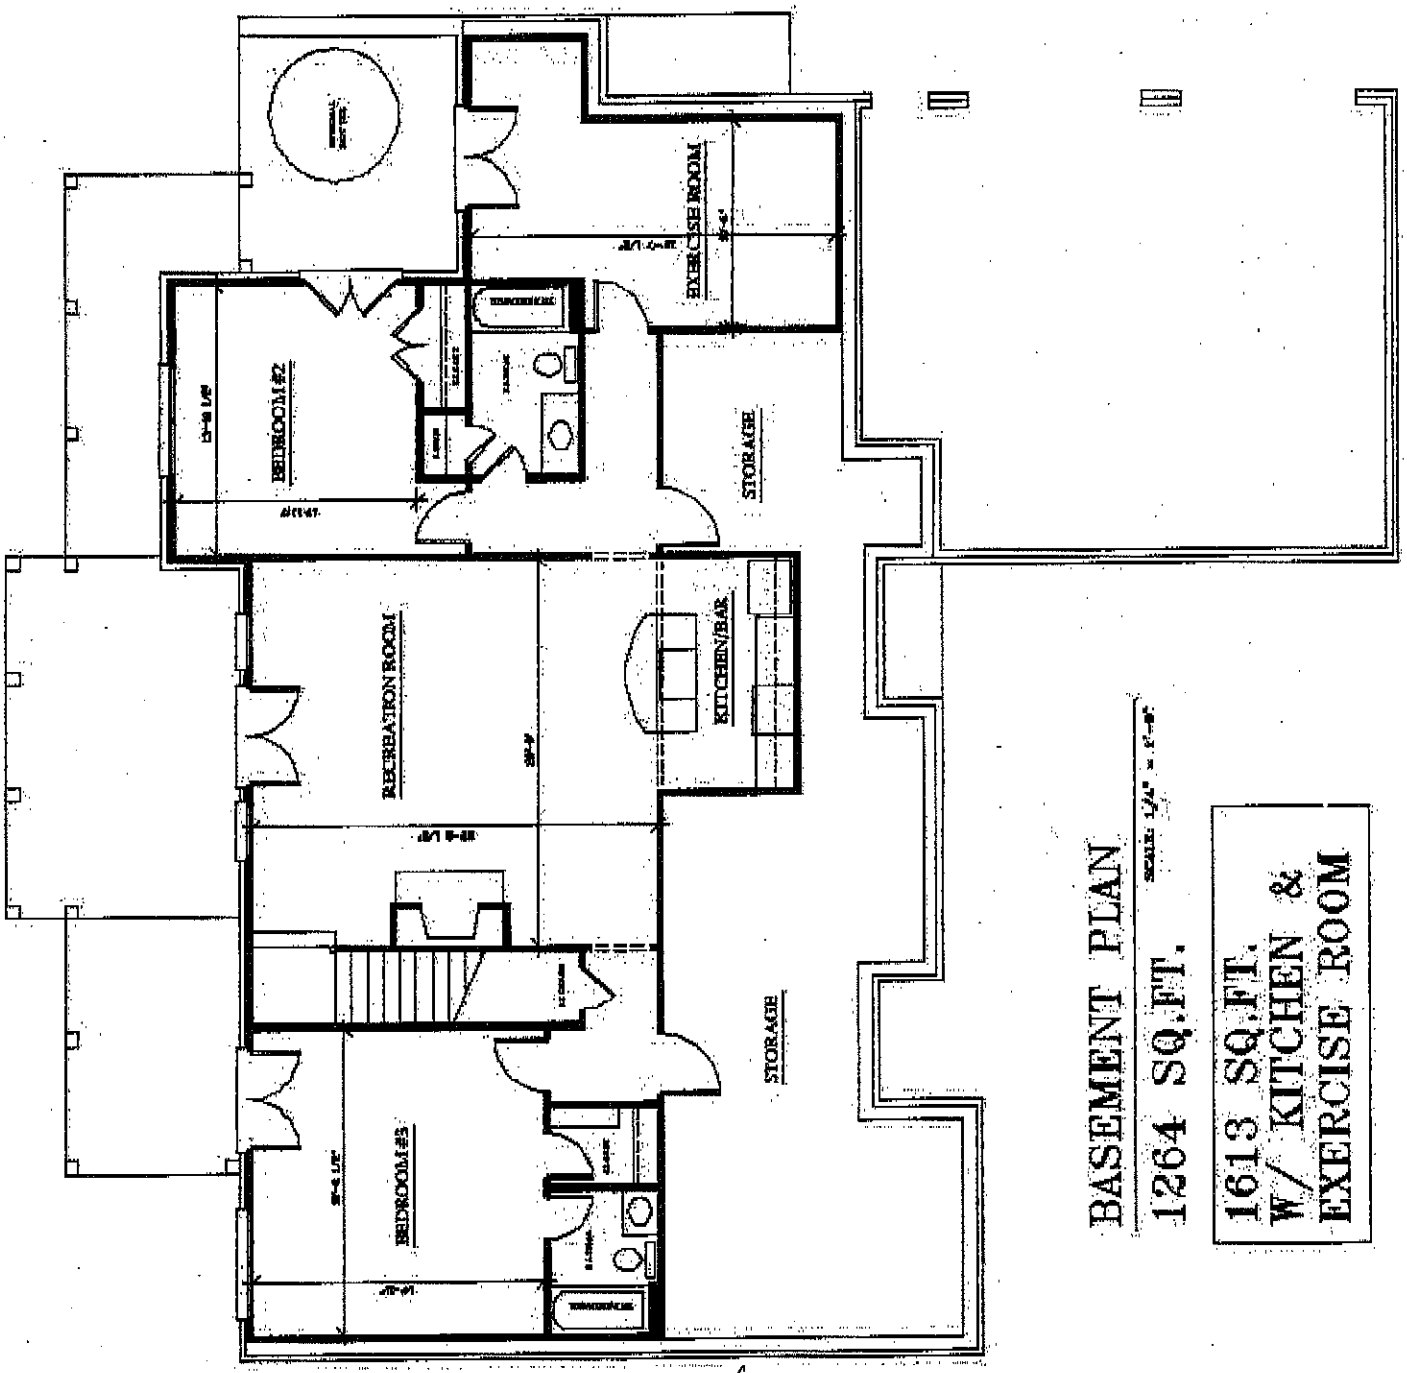


BASEMENT PLAN

1264 SQ.FT.

1613 SQ.FT.
W/ KITCHEN &
EXERCISE ROOM

Acknowledgement Of
Plans Submittal ONLY!

Date 12-6-12

Date 11/29/12