
Acknowledgement

Plans Submittal ONLY

Date

Date 03/02

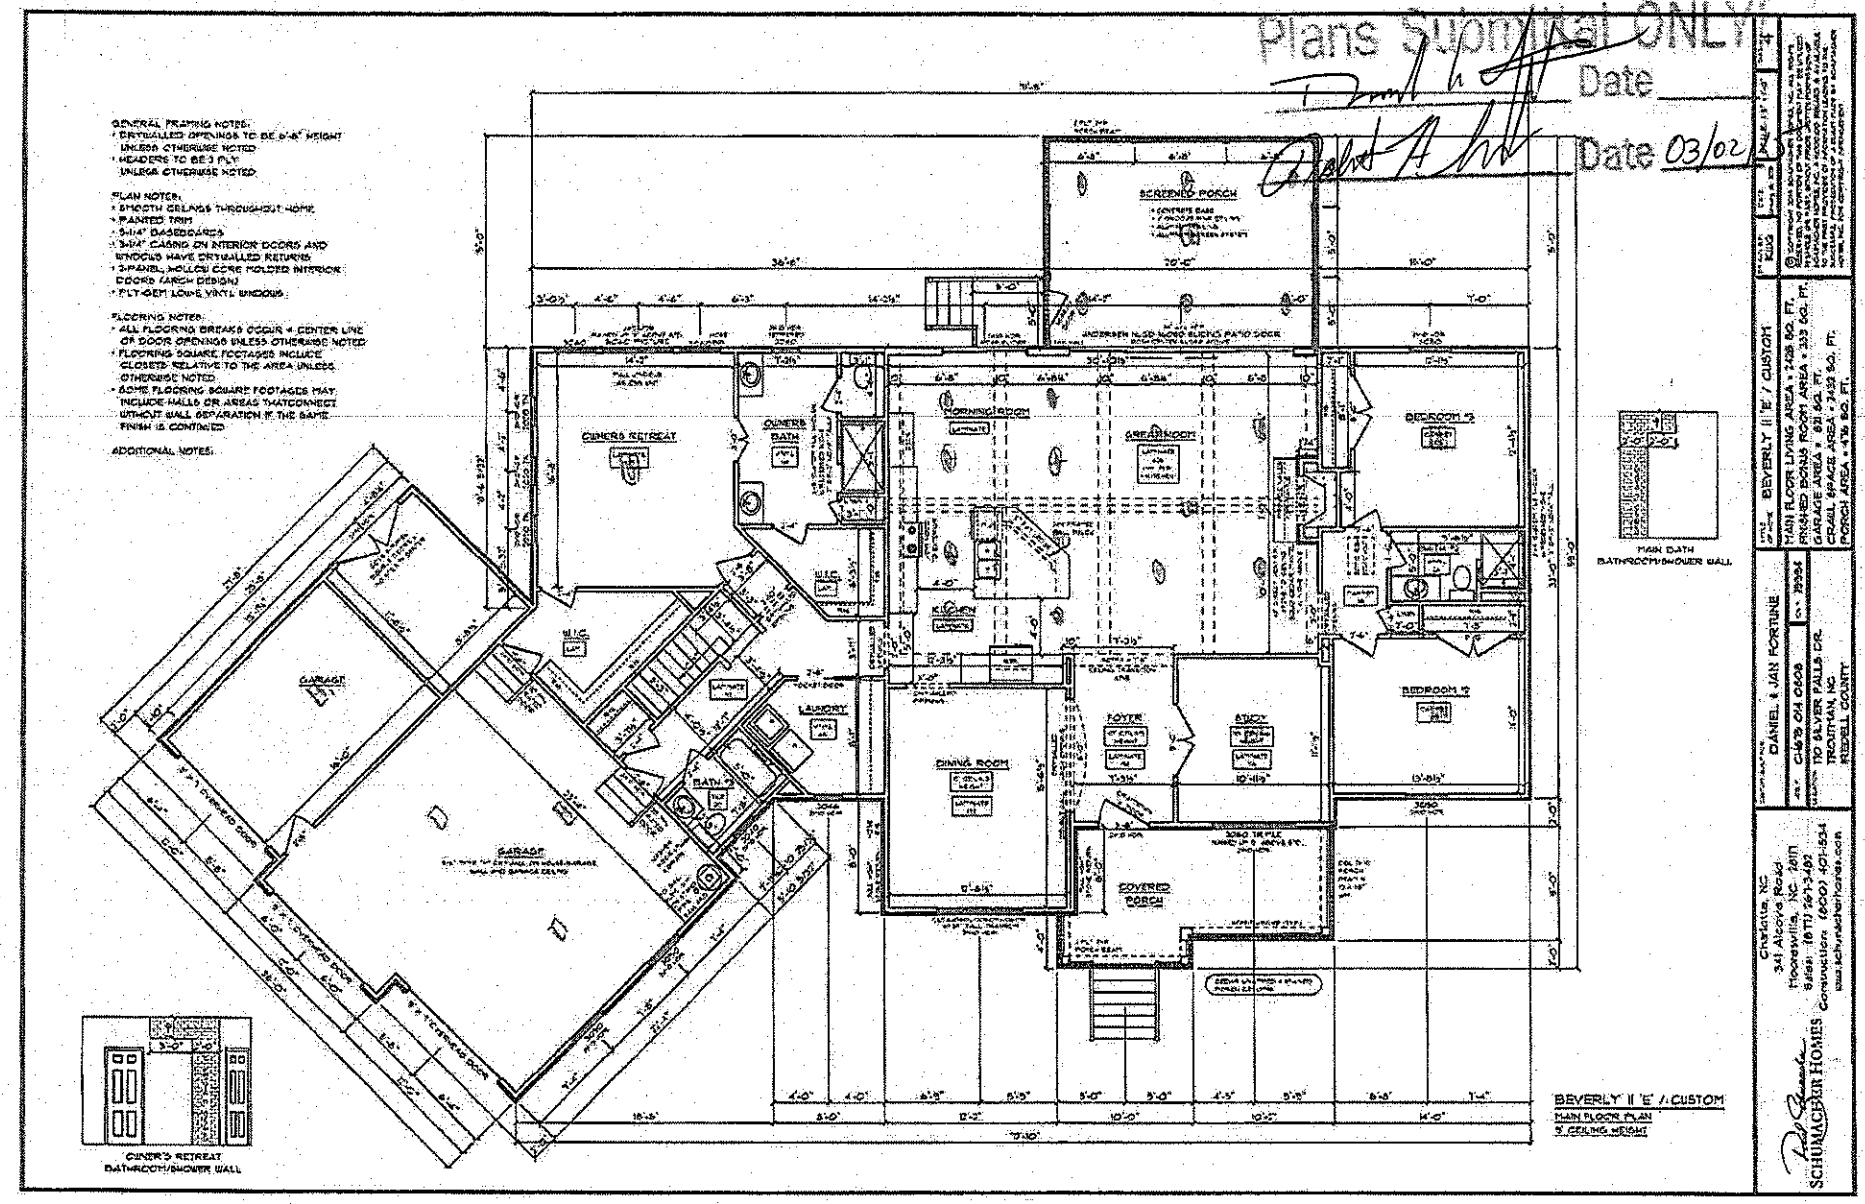

SCHUMACHER HOMES

Charlotte, NC
341 Alcova Road
Mooresville, NC 28117
Sales: (877) 567-3482
Construction: (800) 401-5034
www.schumacherhomes.com

DANIEL & IAN FORTUNE

LOT # C-679 014 0808 | PLAN # 29984

110 SILVER FALLS CIR.
TROUTMAN, NC
IREDELL COUNTY

BEVERLY II 'E' / CUSTOM

MAIN FLOOR LIVING AREA = 1,428 SQ. FT.
FINISHED BONUS ROOM AREA = 333 SQ. FT.
GARAGE AREA = 881 SQ. FT.
CRAWL SPACE AREA = 3,459 SQ. FT.
PORCH AREA = 476 SQ. FT.

© Copyright 2014 Schumacher Homes, NC, LLC, A Ryan Company
ALL RIGHTS RESERVED. THIS PLAN IS AN UNPUBLISHED WORK PROTECTED BY COPYRIGHT LAW. VISUAL CONTACT WITH THE PLANS OR SPECIFICATIONS SHALL CONSTITUTE PROOF OF ACCESS. ANY REPRODUCTION, PUBLICATION OR USE OF THESE PLANS OR SPECIFICATIONS WITHOUT THE EXPRESS WRITTEN PERMISSION OF SCHUMACHER HOMES IS PROHIBITED.