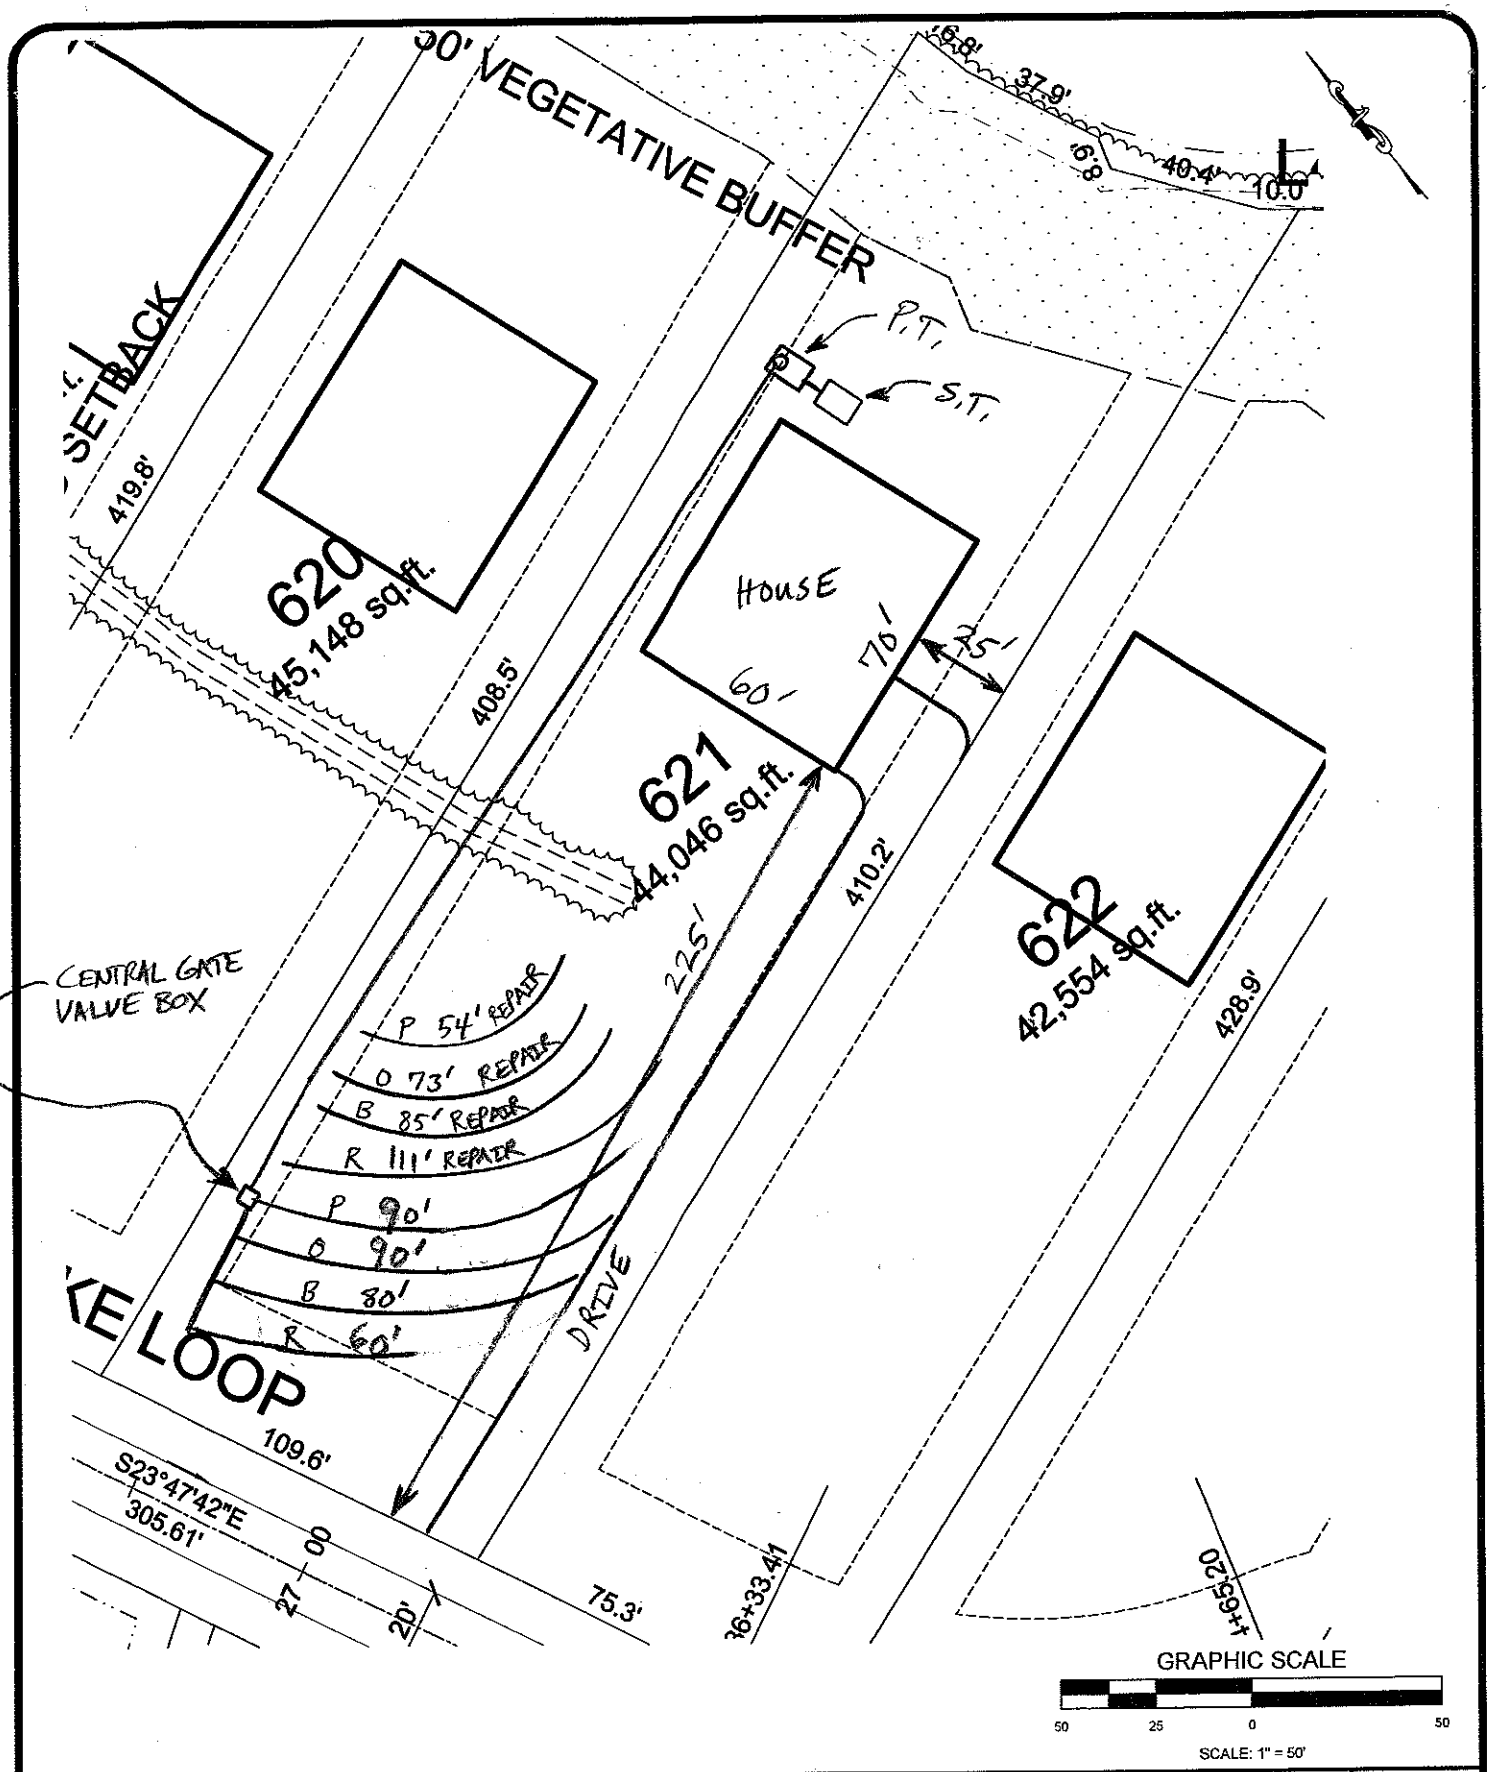


SCALE:	AS SHOWN
DATE:	MAY 2007
DRAWN BY:	RDM
PROJECT NO:	1588-06-091

S&ME
WWW.SMEINC.COM

LOT #621
CRESCENT PARKWOOD - PHASE 6
IREDELL COUNTY, NORTH CAROLINA

FIGURE NO.