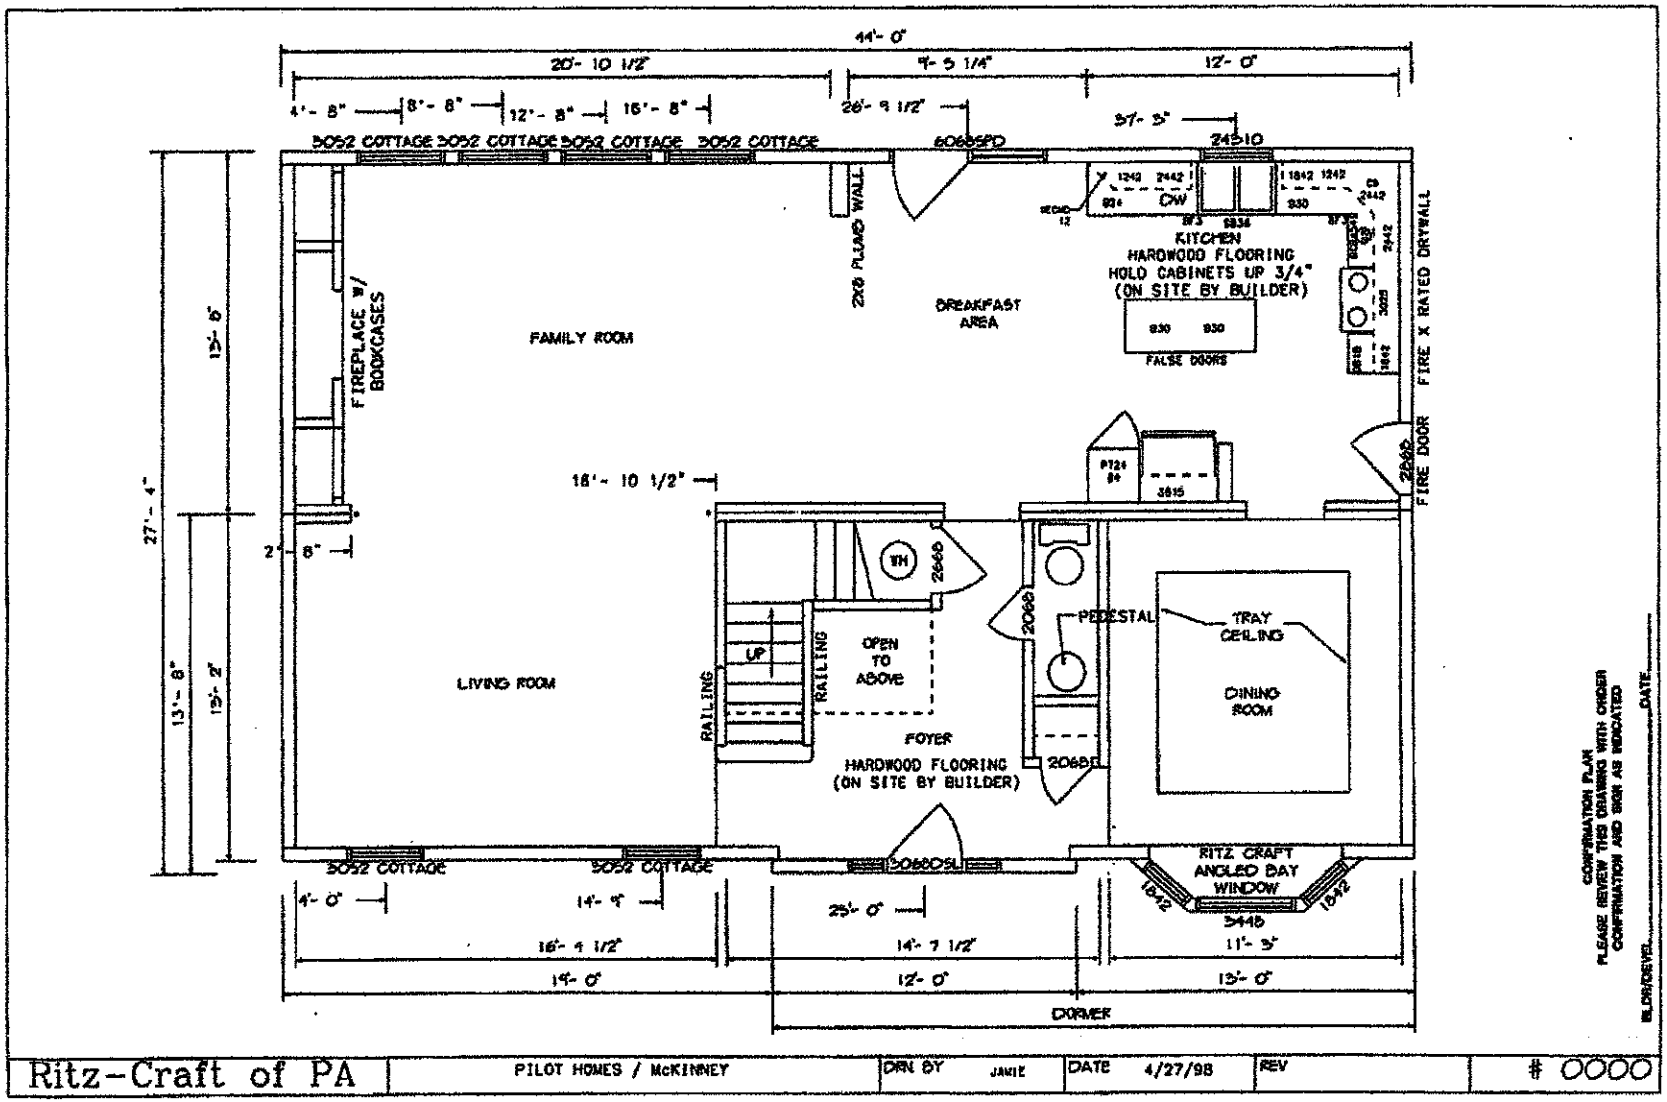



Ritz-Craft of PA	PILOT HOMES / McKINNEY	DRN BY JAMIE	DATE 4/27/98	REV	# 0000


Build this Plan 3698ABCD


+4' Already Added.

4-27-98

P_004798

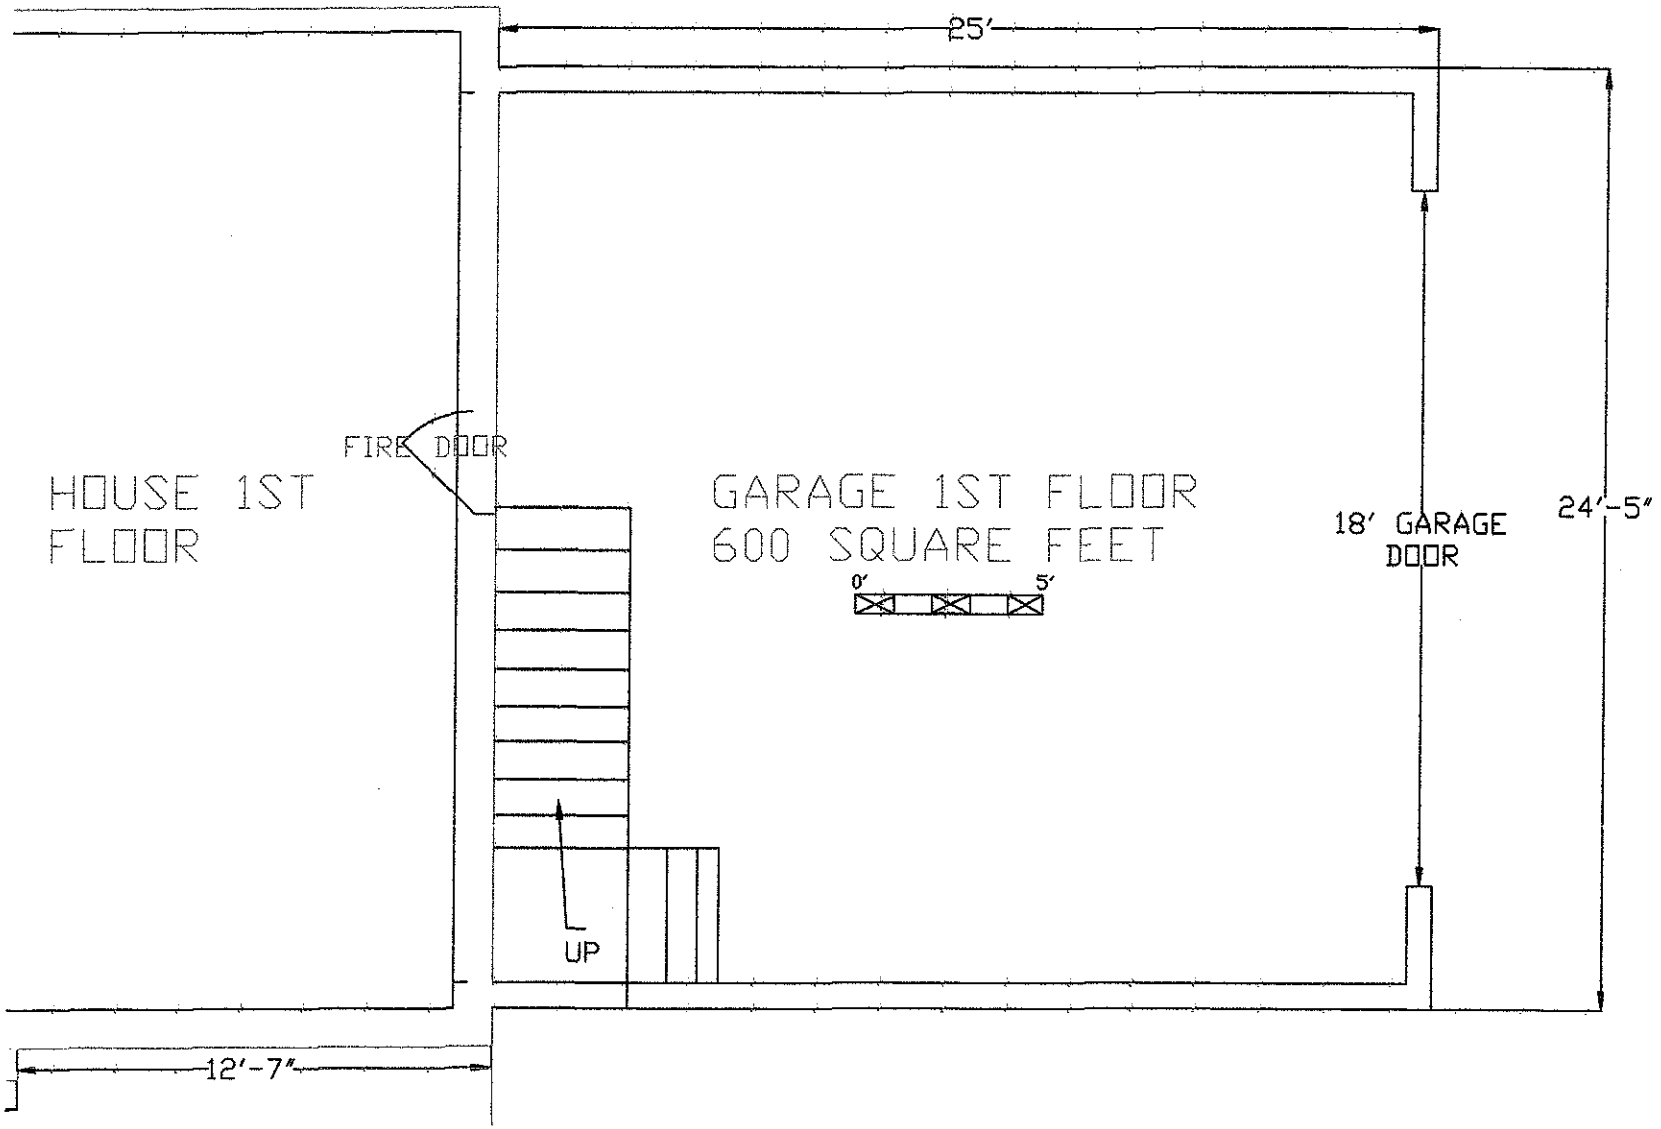
25'
HOUSE 1ST
FLOOR
FIRE DOOR
GARAGE 1ST FLOOR
600 SQUARE FEET
0'
5'
18' GARAGE
DOOR
24'-5"
UP
12'-7"

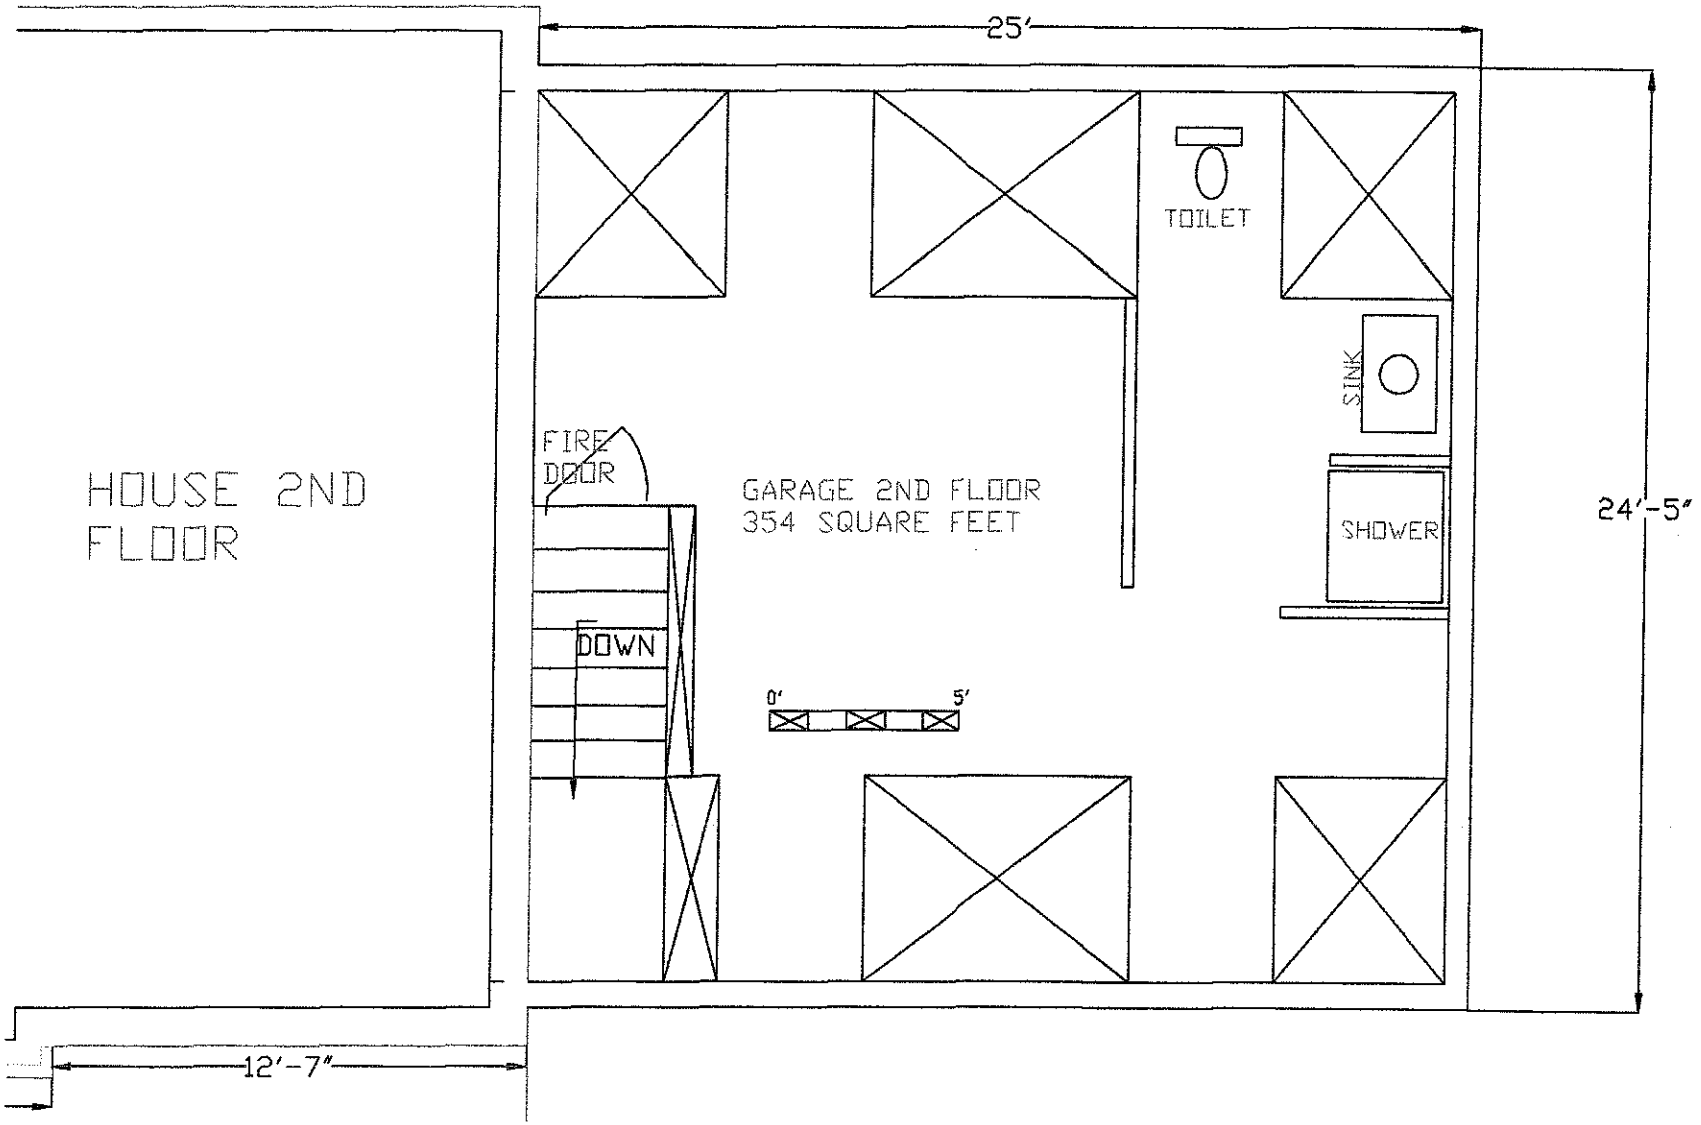
25'
TOILET
SINK
FIRE DOOR
HOUSE 2ND FLOOR
GARAGE 2ND FLOOR
354 SQUARE FEET
SHOWER
24'-5"
DOWN
0'
5'
12'-7"

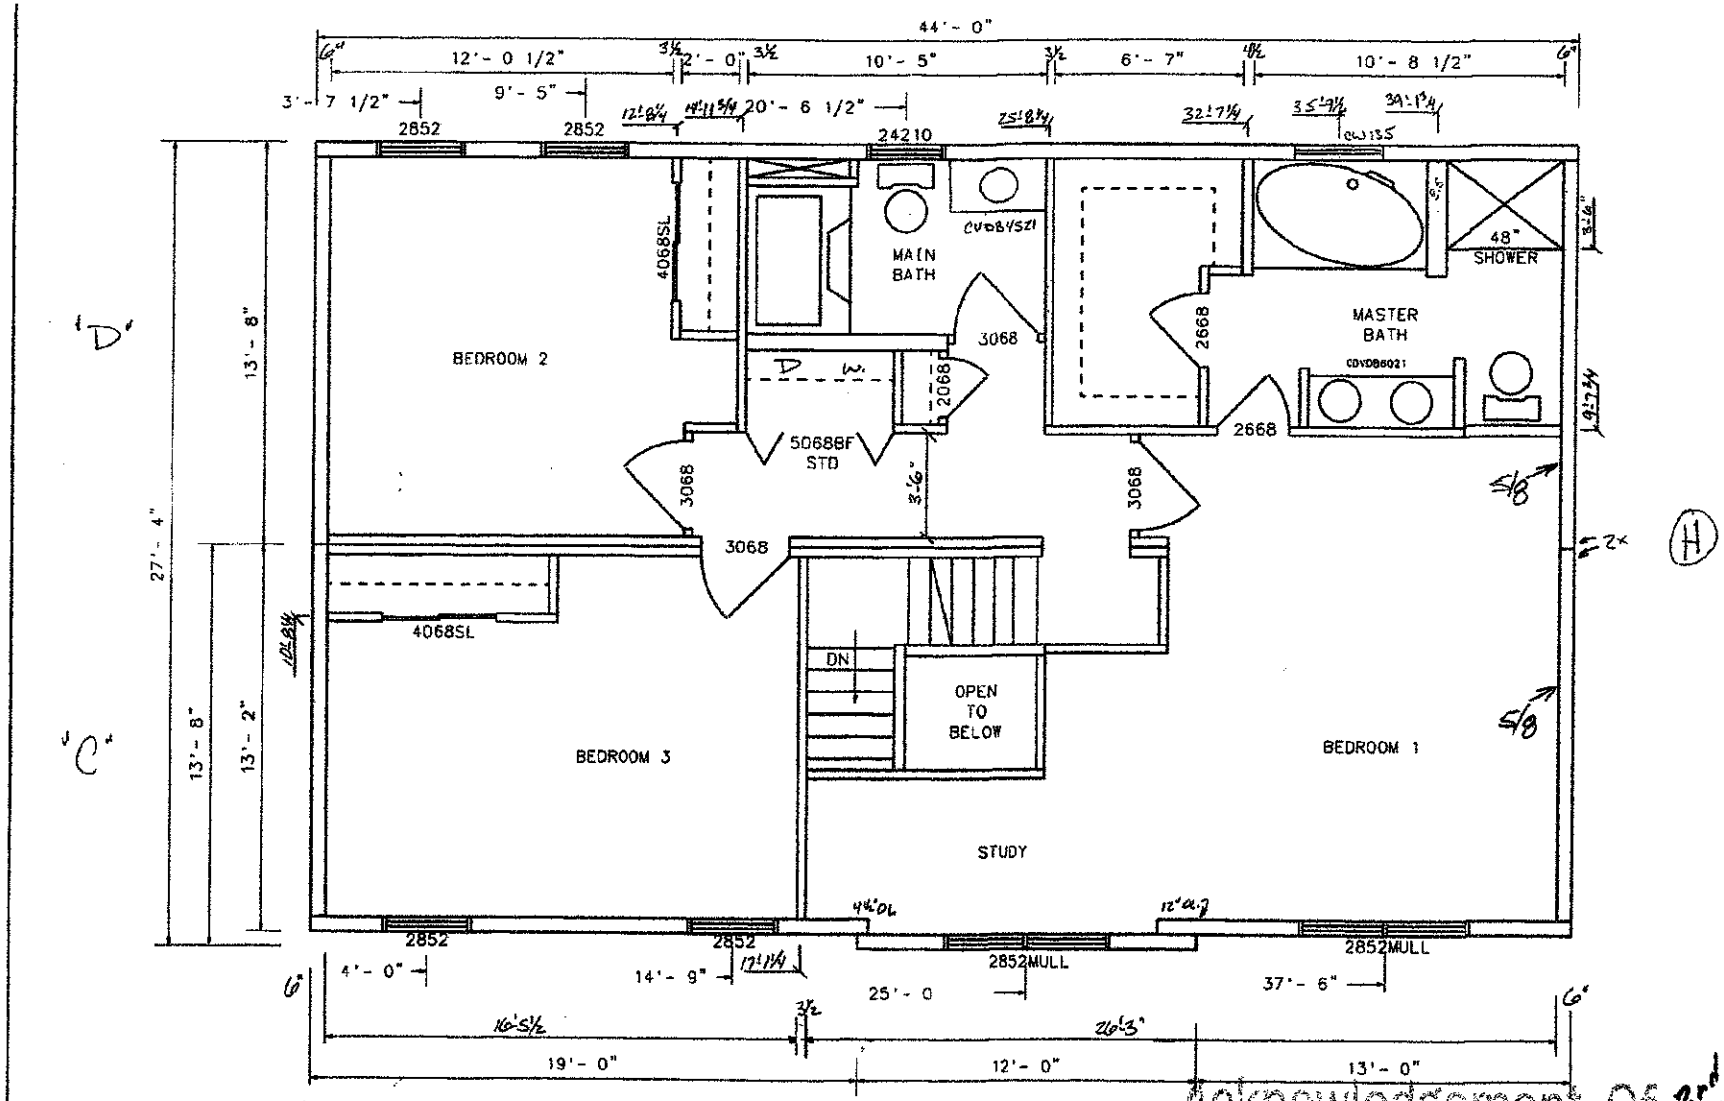

Ritz-Craft of PA | PILOT HOMES / McKINNEY | DRN BY SAM | DATE 3/11/08 | REV

Acknowledgement Of 2nd Floor Plans Submittal ONLY #3689

Date 8-13-07

Date 8-13-07